[REVISED PLAN]

III-209/1042/3/7/10

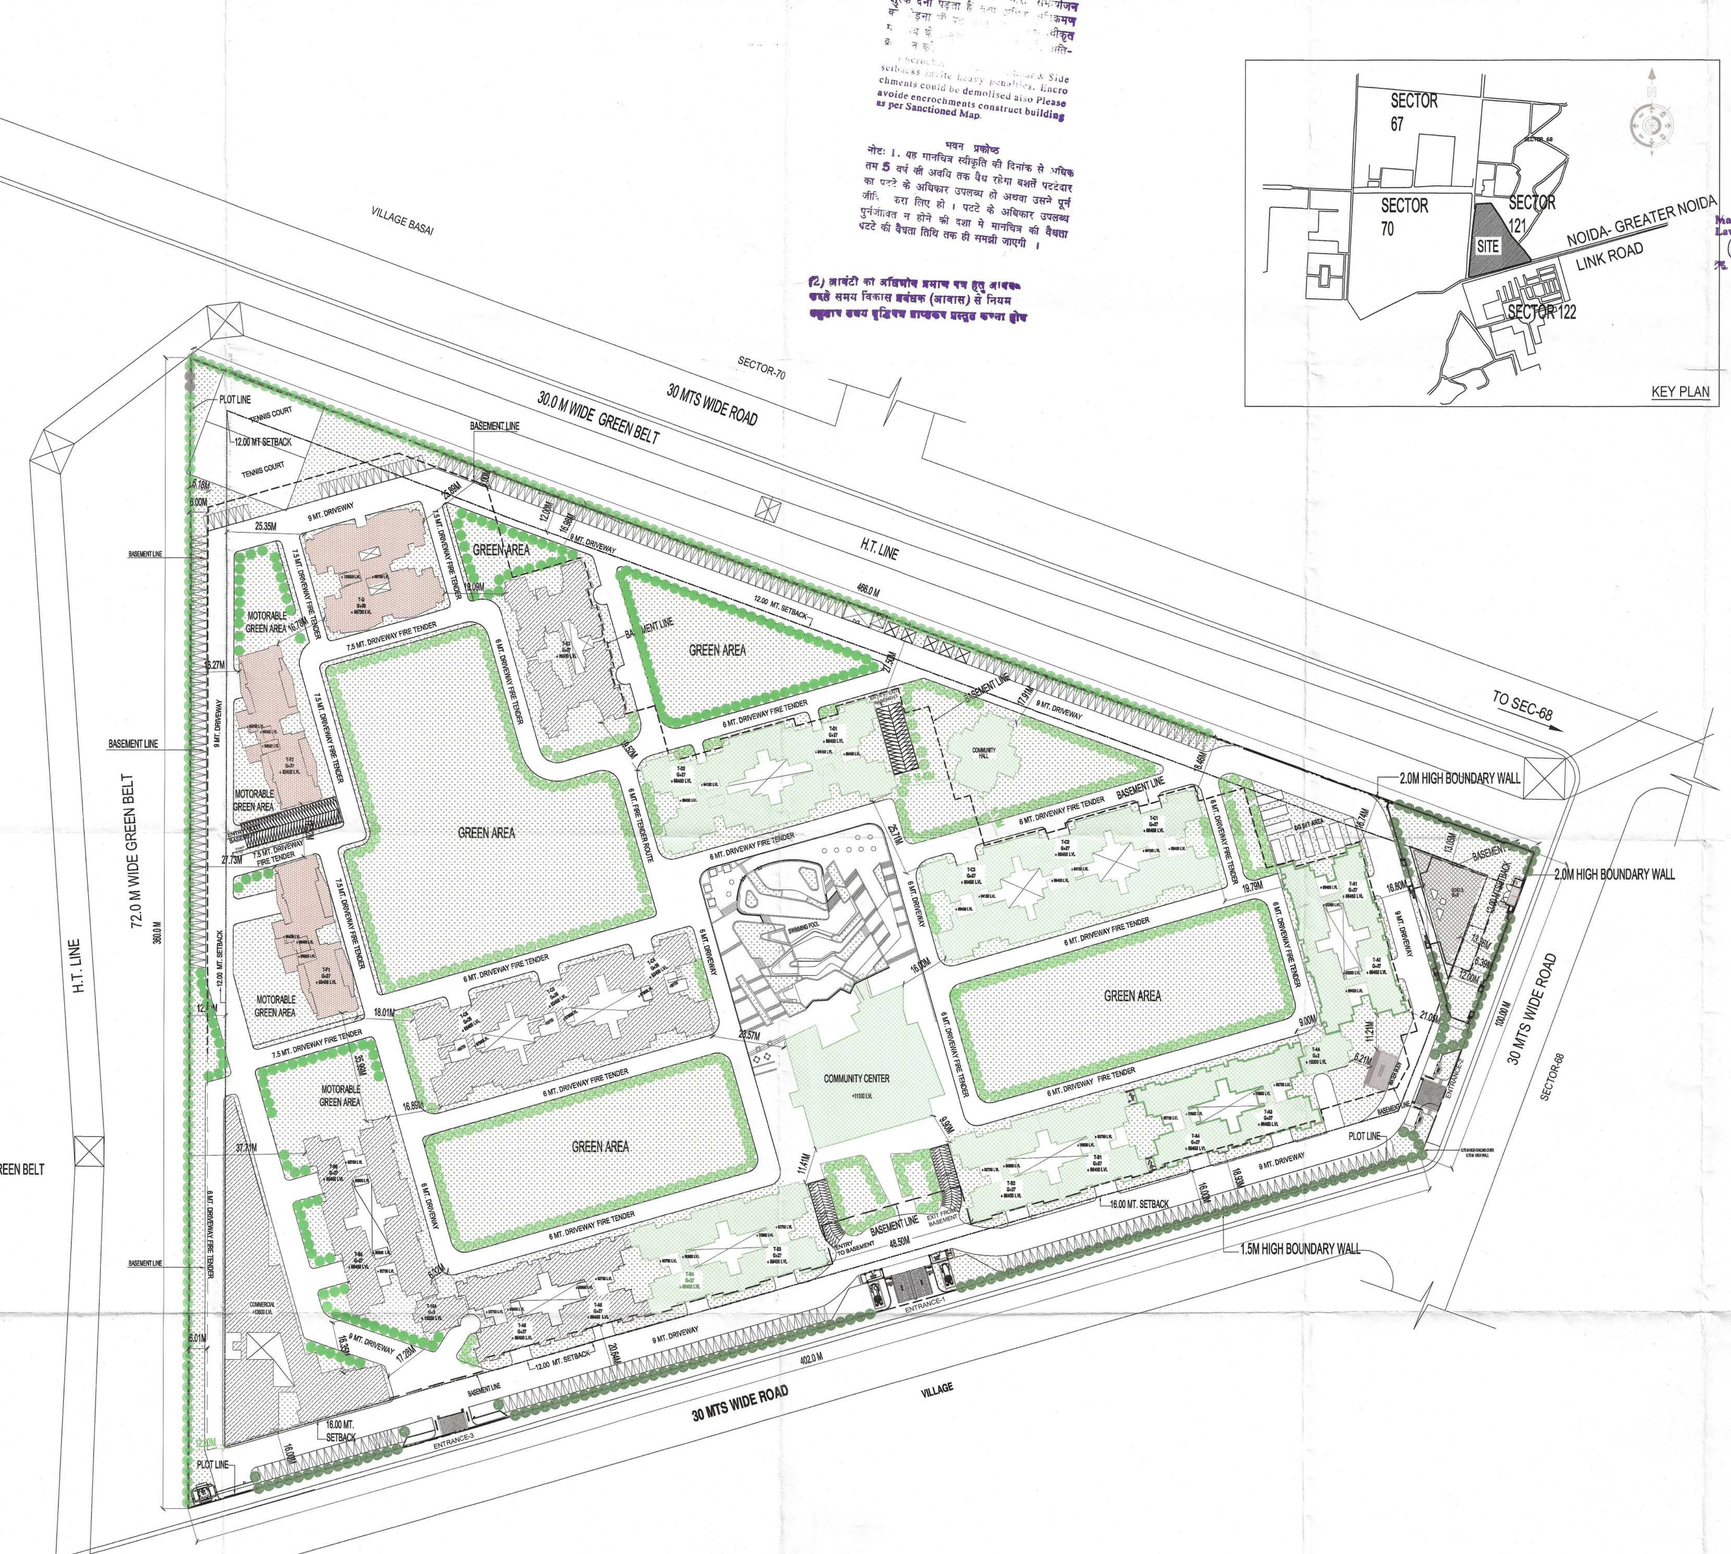

भवन के अग्र पृष्ठ एवं साइड सैट बैक में अतिक्रमण करने ... शुल्क देना पड़ता है ... अतिक्रमण ... स्वीकृत ... Encroachments in Front & Side setbacks invite heavy penalties. Encroachments could be demolished also Please avoide encrochments construct building as per Sanctioned Map.

भवन प्रकोष्ठ

नोटः 1. यह मानचित्र स्वीकृति की दिनांक से अधिकतम 5 वर्ष की अवधि तक वैध रहेगा बशर्ते पट्टेदार का पट्टे के अधिकार उपलब्ध हो अथवा उसने पूर्ण जीर्ण करा लिए हो। पट्टे के अधिकार उपलब्ध पुर्नजीवत न होने की दशा मे मानचित्र की वैधता पट्टे की वैधता तिथि तक ही समझी जाएगी।

(2.) ग्रावंटी का अविभोष प्रमाण पत्र हतु आवेदन उसके समय विकास प्रबंधक (आवास) से नियम अनुसार शुल्क पृष्टिपत्र प्राप्तकर प्रस्तुत करना होगा

Map for proposed Building Plan Bye Laws. Submitted for ... Asstt. Arch. Architect

GENERAL NOTES:
1. ALL HABITABLE ROOM, TOILET, KITCHEN ETC. IF IT IS NOT NATURALLY VENTILATED WILL BE MECHANICALLY VENTILATED.
2. FIRE STAIRCASE IS OF PRESSURISED TYPE AS PER N.B.C.

NORTH POINT

This drawing is a "COPYRIGHT" contents of this drawing or part thereof may not be used or reproduced without the permission of the Architect

REVISION NO.	DATE	DESCRIPTION	BY

NO.	DATE	ISSUED TO	REMARKS

(1) 1st O.C. ISSUED ON 18-10-2017
(A) BLOCK - 1 (TOWER - D1&D2)
(B) BLOCK - 2 (TOWER - C1,C2 & C3)
(C) BLOCK - 3 (TOWER - A1 & A2)

(2) 2nd O.C. ISSUED ON 20-04-2018
(A) BLOCK - 3 (A3&A4,4A,B1&B2)
(B) BLOCK - 4 (B3&B4)
(C) COMMUNITY CENTER
(D) COMMUNITY HALL

INDEX :-

PROPOSED :-

NEW ADDITION :-

EXISTING :-

PLUMBING LEGEND	
1	100Ø SOIL & VENT PIPE
2	100Ø WASTE & VENT PIPE
3	150Ø RAIN WATER PIPE
4	COLD WATER SUPPLY DN TAKE
5	80 Ø CWS RISER PIPE TO O.H. TANK
6	75 Ø RAIN WATER PIPE
FD	FLOOR DRAIN(WITH GRATING)
FT	FLOOR TRAP (100 x 75mm WITH GRATING)
BD	BALCONY DRAIN(WITH GRATING)
WB TO FT	32Ø WASTE PIPE
FD TO FT	50Ø WASTE PIPE
FT TO VERTICAL STACK	75Ø WASTE PIPE
WC TO VERTICAL STACK	100Ø SOIL PIPE

FOR SUBMISSION DRAWING

CLIENT
IV COUNTY PVT. LTD.

PROJECT
Cleo County
EXISTING GROUP HOUSING FOR IV COUNTY PVT. LTD. AT PLOT NO.-GH-05,SECTOR-121, NOIDA, U.P.

DATE	PROJECT INCHARGE	CHECKED BY
	RAVINDRA SINGH	RAVINDRA SINGH
SCALE	DEALT BY	APPROVED BY
1:100	SUBODH SHARMA	VISHAL SHARMA

DRAWING TITLE
MASTER PLAN

OWNER SIGN
IV County Pvt. Ltd.
Auth. Sign.

ARCHITECT SIGN
VISHAL SHARMA
ARCHITECT
CA-98/23261
9310164866
NEW DELHI

TOWN PLANNER SIGN.

TOWN PLANNER

ARCHITECTS
Confluence
B-29, GK-2 N.D-48,INDIA
Ph- +91-11-29216006 Ph- +91-11-40564788
cos@inconfluence.com www.inconfluence.com
Member of IGBC ISO - 9001 : 2000
architecture urban design hospitality interiors

DRAWING NO.

REVISION R0

This drawing is available on www.files.inconfluence.com.