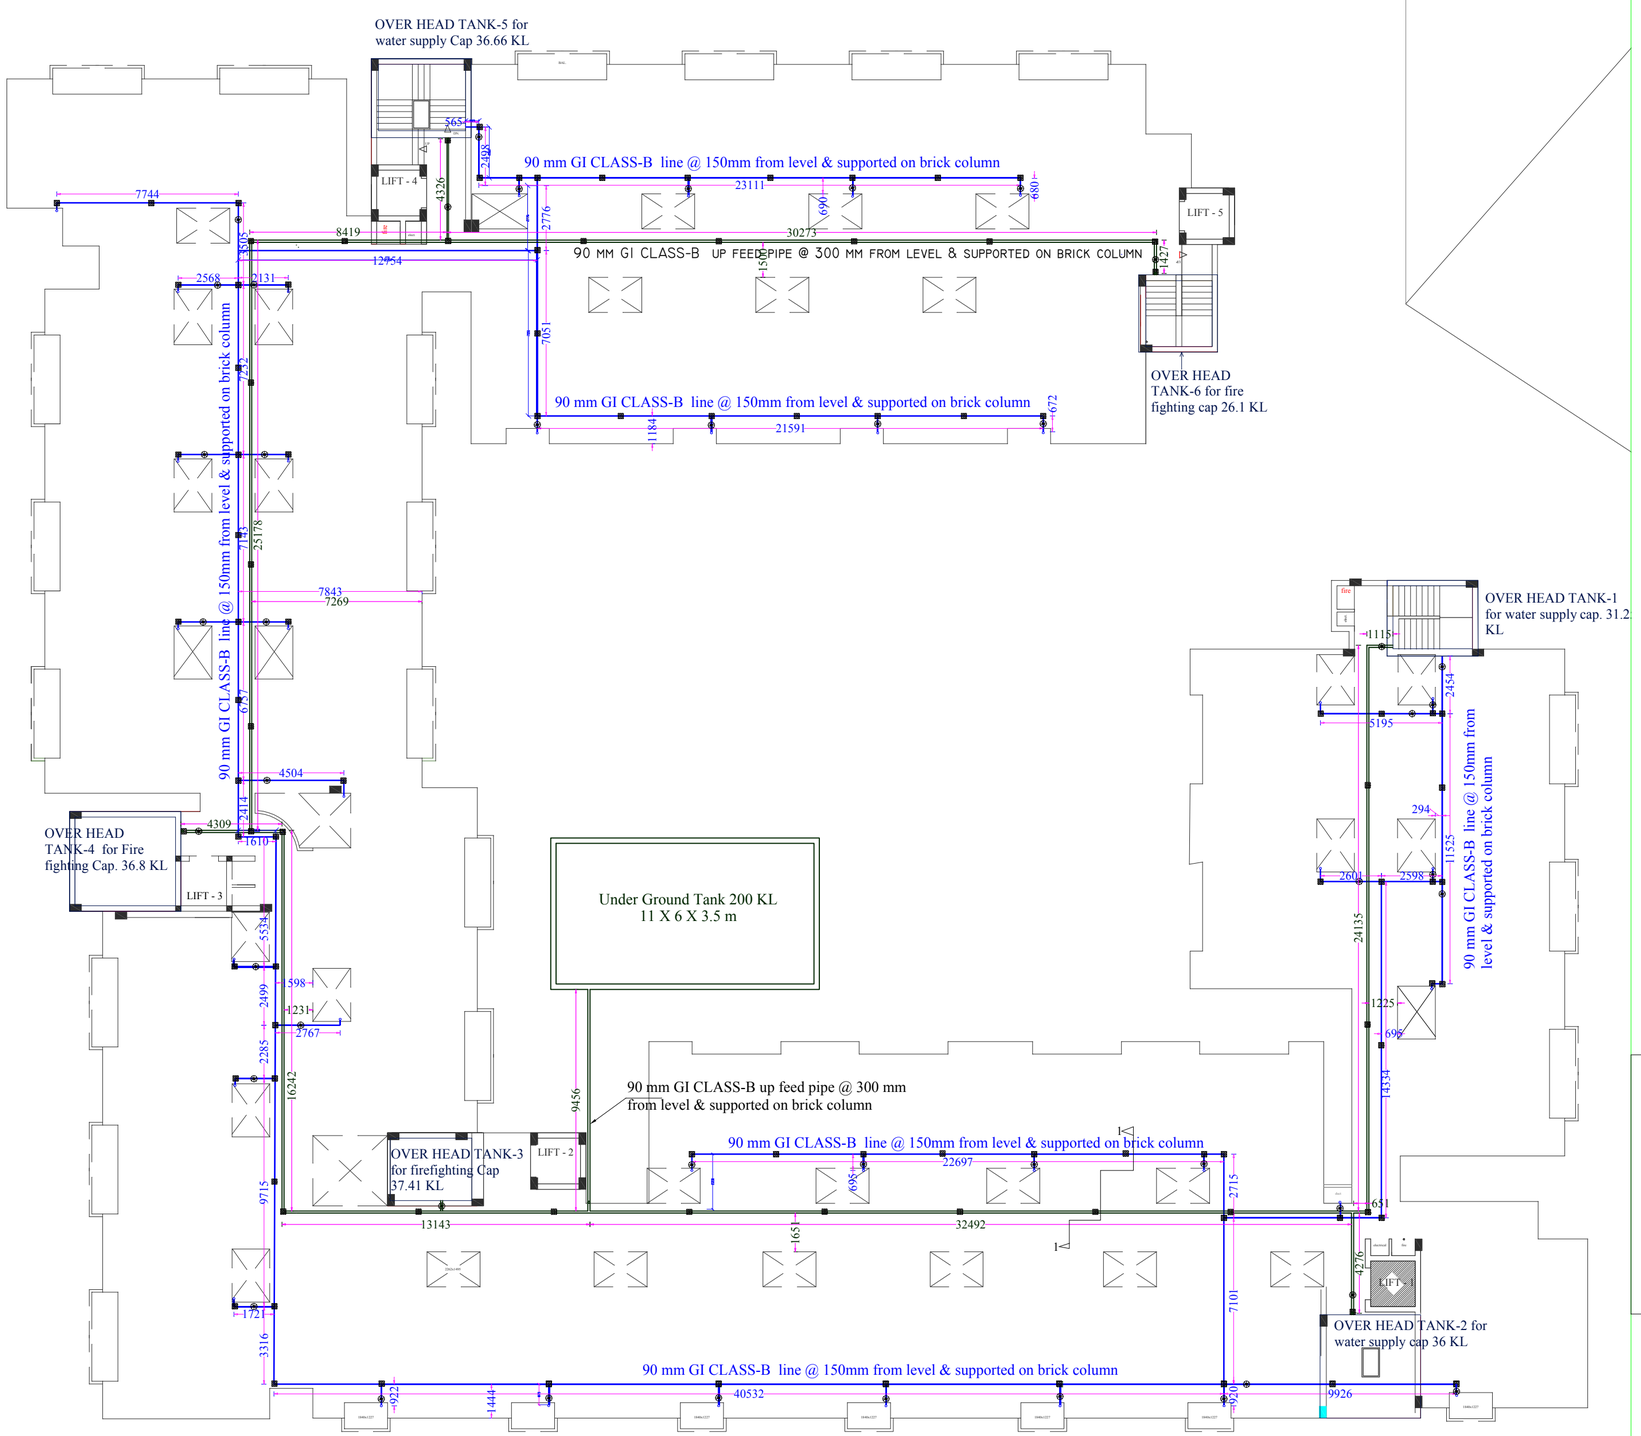

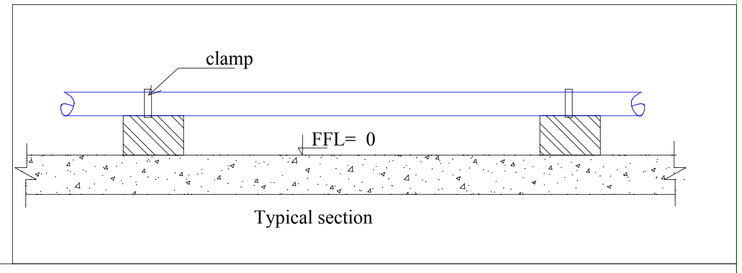

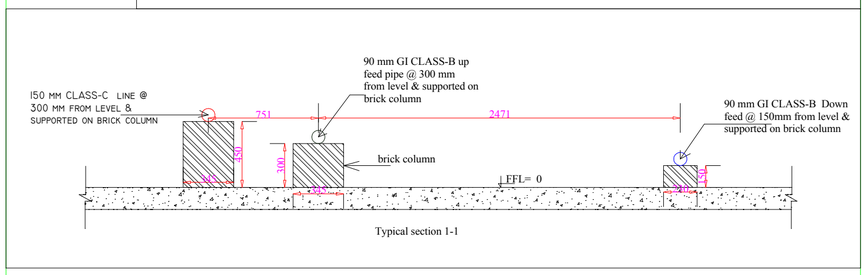

LEGEND-	
	GATE VALVE
	90 mm GI CLASS-B up feed pipe @ 300 mm from level & supported on brick column
	90 mm GI CLASS-B down feed pipe @ 150mm from level & supported on brick column
	230x230 Brick column

This drawing and/or its contents,information, and principles of design are the exclusive property of Dass Rasayanic Services, Agra and is submitted to you with the agreement that it is not to be reproduced in any manner, copied, or modified, nor is it to be relayed in part or in whole to any other firm or individual for any other project except by written agreement with DASS RASAYANIC SERVICES

SERVICE CONSULTANTS:
DASS RASAYANIC SERVICES
441 SECTOR 16, SIKANDRA AVAS YOJNA SIKANDRA AGRA
282007, Email:info@wateronline.co.in,
Web: www.wateronline.co.in

For engineering details please refer to see attached calculations.All structural detail are suggestive in nature and are need to haverevision by structural engineers.

PURPOSE OF DRAWING: G.F.C | APPROVAL | advance copy

NORTH :

SHEET NO. : 6

DRG.NO.: DRS/D026/ws/10

DATE: 5-12-2010

DRN.BY: shishupal singh

CHKD.BY: DINKAR SAXENA

REVISION NOTES:

No.	DATED	DISCRIPTION
r0	09-08-13	as per requirement

PROJECT: Shriji Shiwasa Estate Mathura

DRG. TITLE: water supply on roof

SERVICES CONSULTANT

DINKAR SAXENA
M.Sc., M.I.E., C.Eng., F.I.P.H.E.
CHARTERED ENGINEER
M- 128465-1