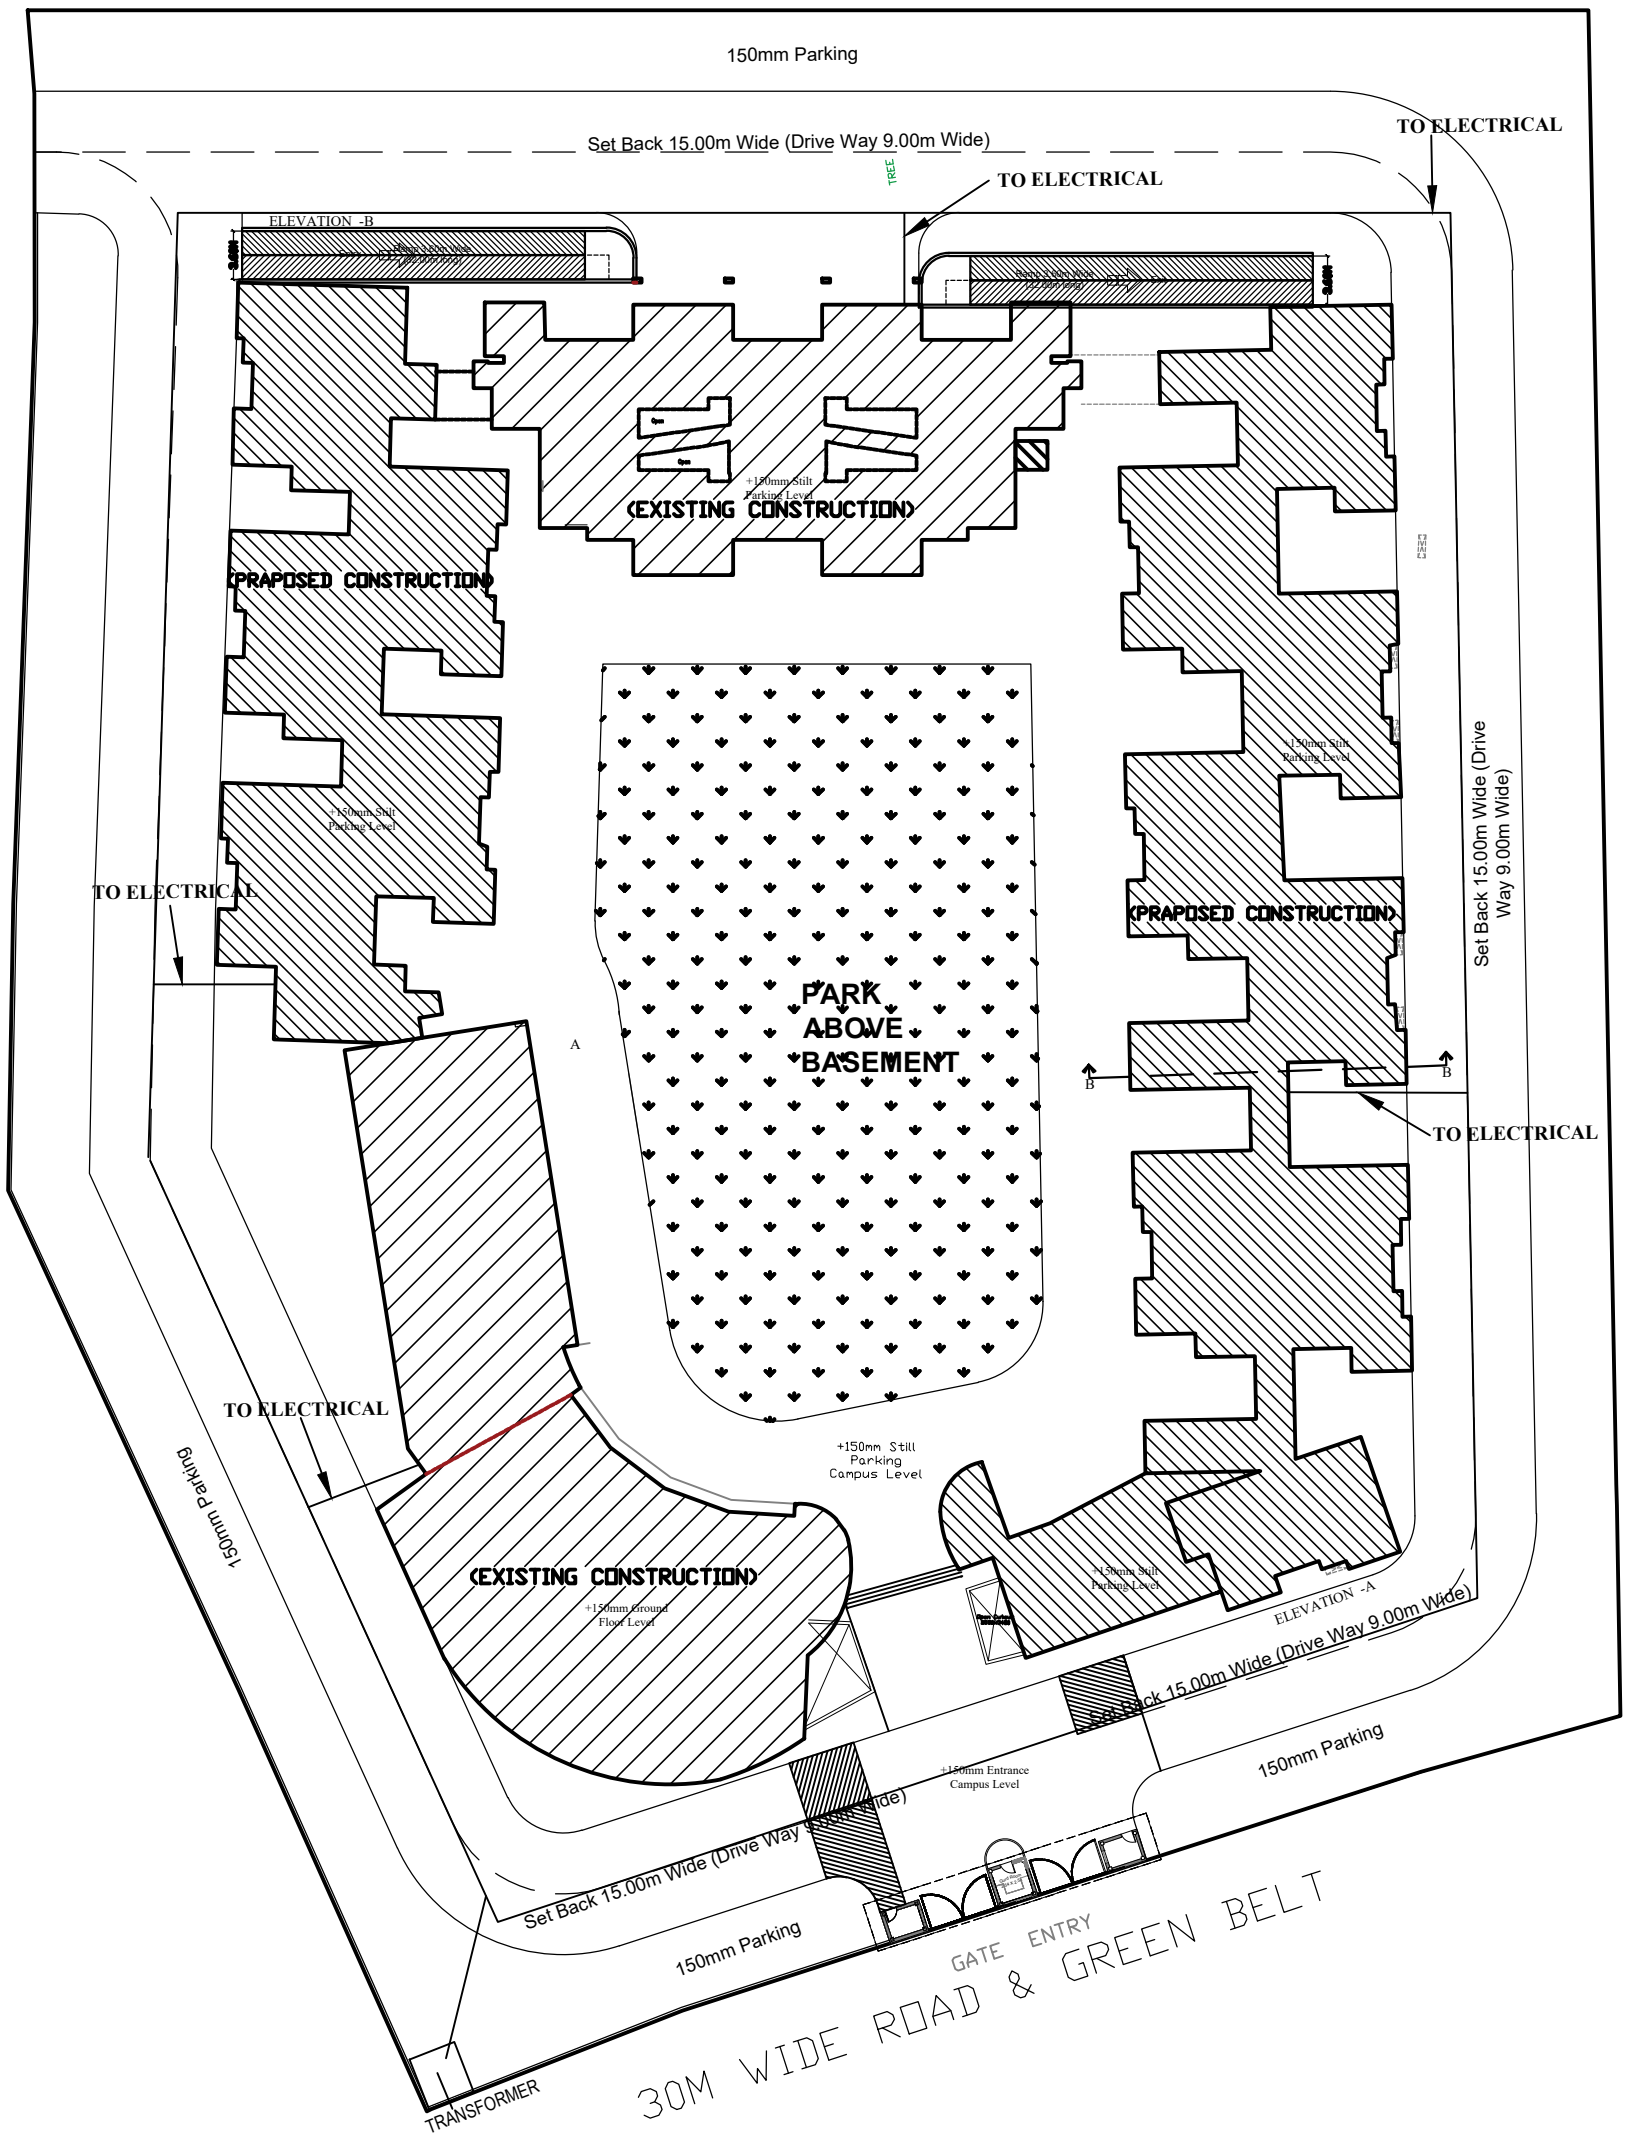

ELECTRICAL LAYOUT PLAN

Project	Owner's Sign	
EXISTING & PROPOSED REVISED PLAN OF SANSKAR CITY GROUP HOUSING AT GH-8, RUKMANI VIHAR VRINDAVAN , DISTT. MATHURA.	For N.P. INFATECH PVT. LTD. DIRECTOR	Engineer's Sign: Er. DAYA SHANKER SHARMA

DRAWING TITLE **CLUSTER PLAN**

DRAWING TYPE: **SERVICES DWG.**

DRAWING NO.: **MOD/SC/Cluster Plan/R4**

North

SCALE - NA

DATE-03/10/2024

Designed By: Ar.Pratibha

Checked By: Er.D S Sharma

This drawing and/or its contents,information, and principles of design are the exclusive property of **Modcon Creative Sketcher Pvt. Ltd.**, Agra and is submitted to you with the agreement that it is not to be reproduced in any manner, copied, or modified, nor is it to be relayed in part or in whole to any other firm or individual for any other project except by written agreement with **Modcon Creative Sketcher Pvt. Ltd.** Agra

we are a creative architecture studio
e modconagra@gmail.com
w modcon.in
Modcon | A GROUP OF ARCHITECTS ENGINEERS & VALUERS
Corp. Office: 303, 3rd Floor , Maruti Tower,Sanjay Place, Agra. +91-9837522511
Regd. Office: G-5 Kaveri Center, Sanjay Place, Agra. +91-562-2522511