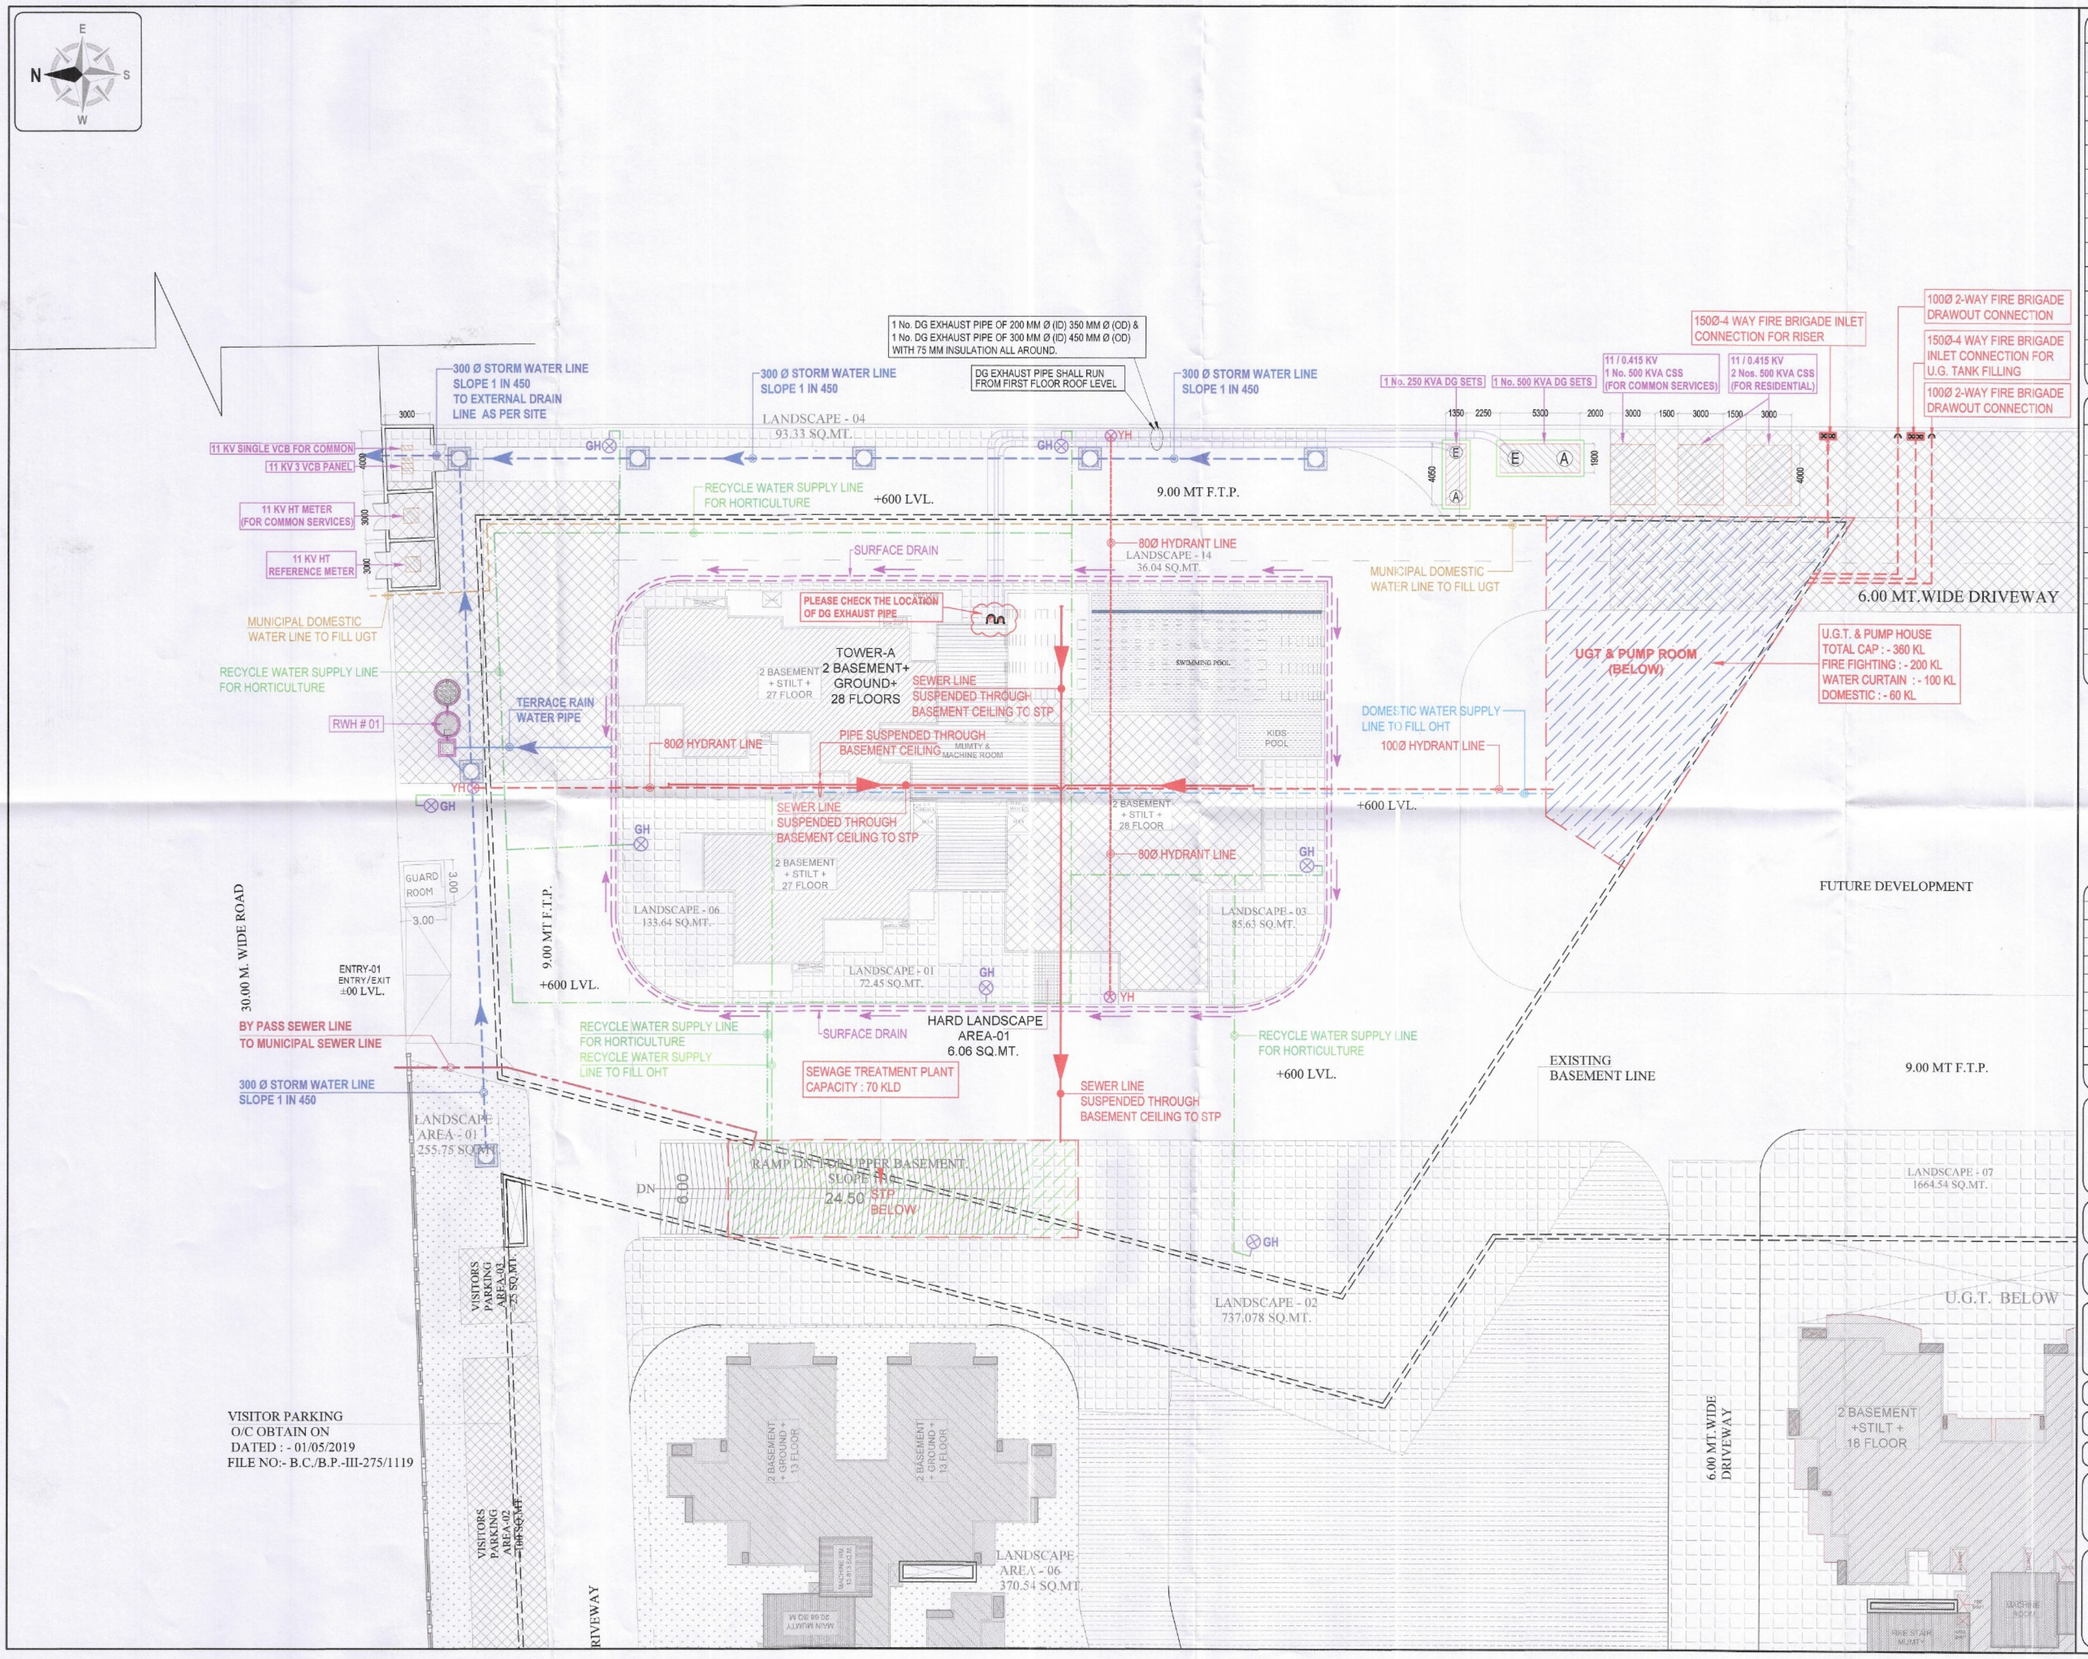

LEGEND :

S. No.	SYMBOL	DESCRIPTION
1.	M.H	MANHOLE
2.		SEWER LINE
3.	C.P	CATCH PIT
4.		UNDER GROUND PIPE DRAIN
5.		MUNICIPAL WATER SUPPLY PIPE LINE
6.		RECYCLED WATER SUPPLY LINE FOR FLUSHING
7.		RECYCLED WATER SUPPLY LINE FOR HORTICULTURE
8.		DOMESTIC WATER SUPPLY LINE
9.	GH	GARDEN HYDRANT
10.		BASEMENT RETAINING WALL
11.		RAIN WATER HARVESTING PIT

LEGEND :

S. No.	SYMBOL	DESCRIPTION
1.		FIRE LINE
2.	YH	YARD HYDRANT 63 M.M. DIA. SINGLE HEADED HYDRANT VALVE WITH 2 NOS. 15 M. LONG, 63 M.M. DIA. FIRE HOSE PIPE & 1 NO. BRANCH PIPE WITH NOZZLE
3.		4 WAY FIRE BRIGADE INLET CONNECTION
4.		2 WAY FIRE BRIGADE DRAWOUT CONNECTION
5.		BUTTERFLY VALVE
6.		NONRETURN VALVE (CHECK VALVE)
7.		ISOLATING VALVE WITH MASONARY CHAMBER

For INDOSAM INFRA PVT. LTD.

Director

rev. no.	date	revision
..	..	..

project
RESIDENTIAL COMPLEX "INDOSAM ICONIC"
AT PLOT NO.-5 , NEWLY SUB LEASED LAND
AREA = 4228.77 SQ.MT. ON DATED 16/02/2024
AT ECO CITY, SECTOR-75, NOIDA (U.P.)

title
LAYOUT PLAN

subtitle
SERVICES CO-ORDINATION PLAN

drawing released for
☐ APPROVAL ■ SUBMISSION
☐ ADVANCE COPY ☐ CONSTRUCTION

drg. no. ISAM / 25B11 / ES - 01	drawn by Prem Saini
scale 1 : 200	designed by Badri Vishal
date 03.11.2025	checked by Badri Vishal

architects
Space Designers International
B-34,Sector-67, NOIDA-201301
PH 91-120-2484445, 46,47,48,49
e-mail : spacedi@gmail.com, www.spacedi.com
VISHAL MITTAL ARCHITECT CA/1998/23185

services consultant
Cespl Consultants Pvt. Ltd.
B - 67, Sector - 67, Noida - 201 301
Tel : (0120) 3225400 / 3225401
e mail : mail@cespl.in, website : www.cespl.in