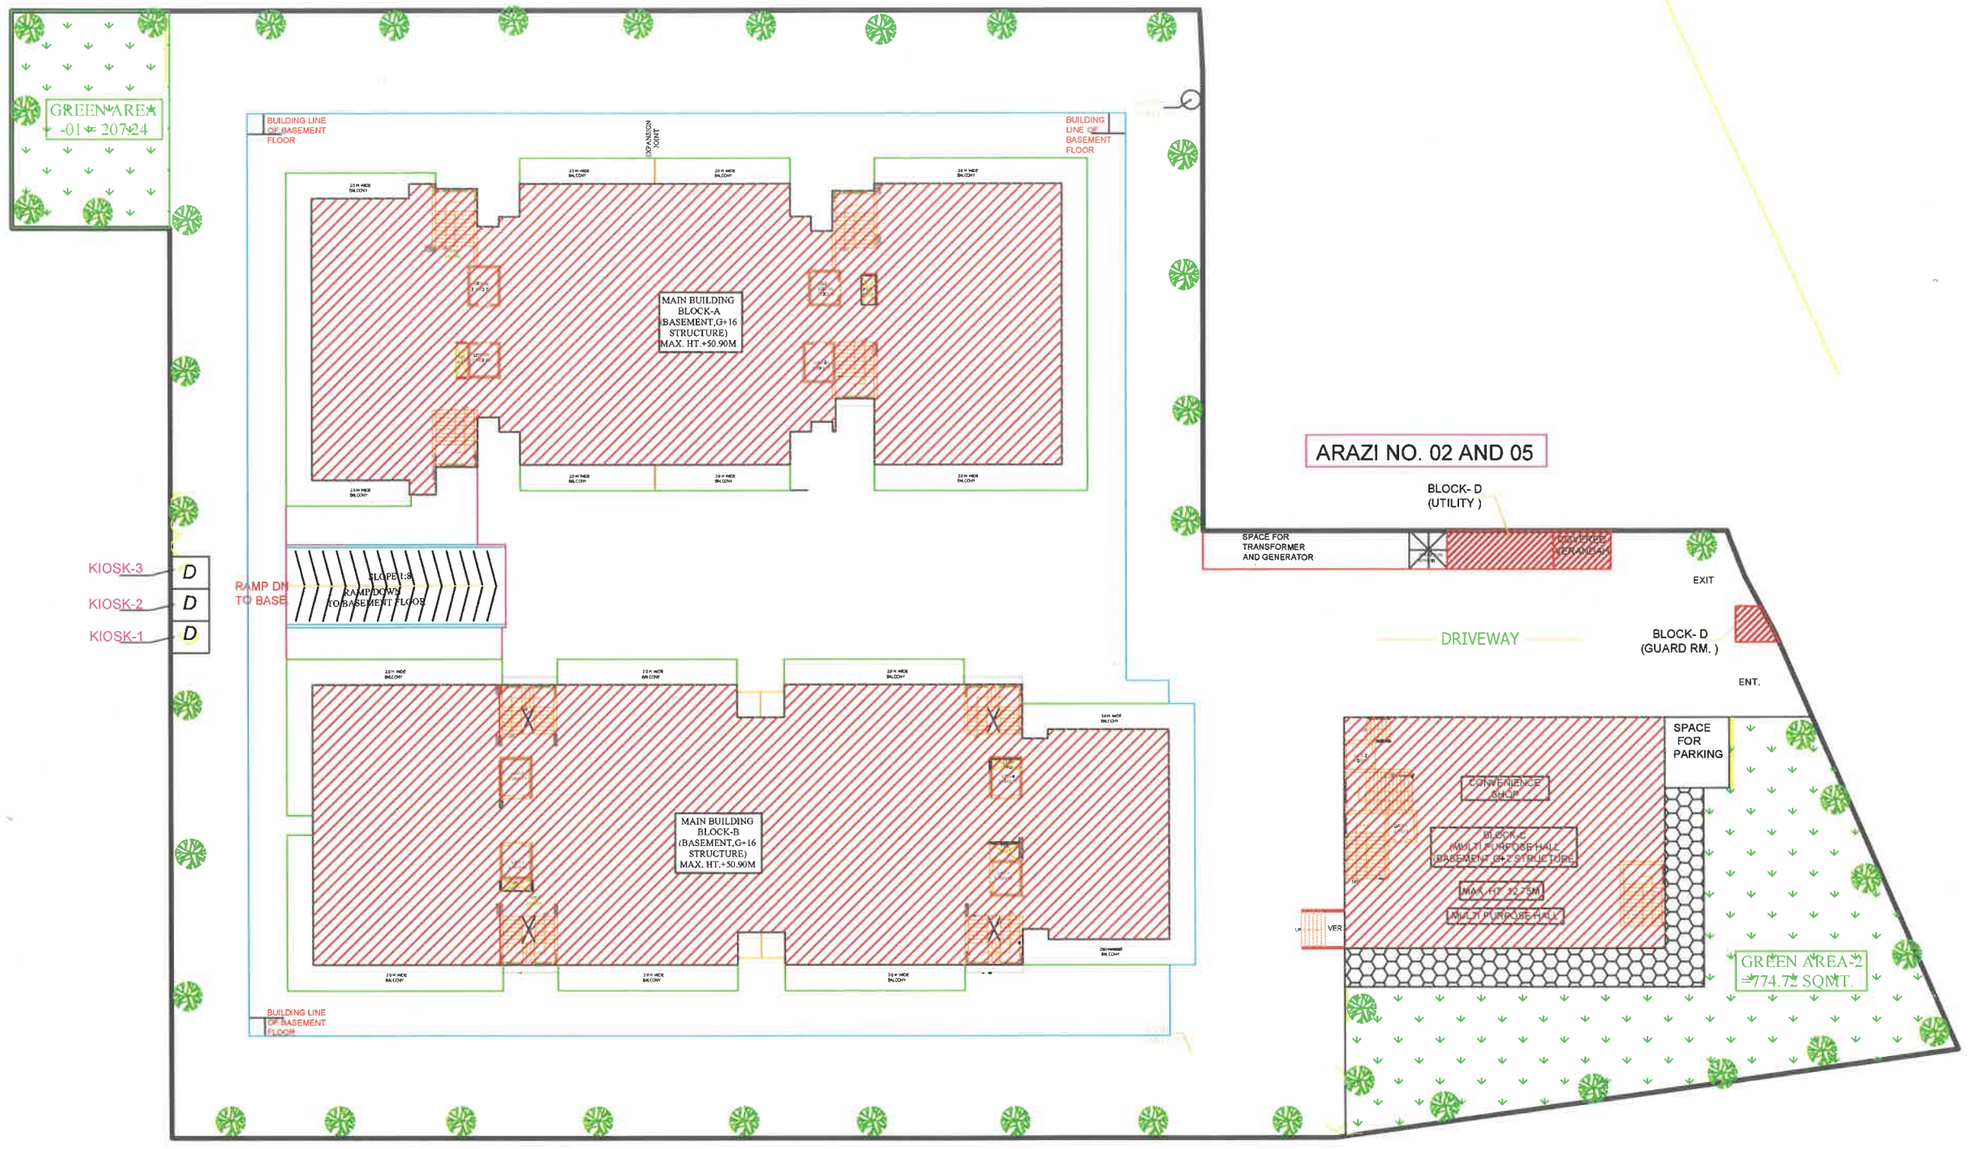

TOTAL GREEN AREA =981.96 SQMT.
PROPOSED NO. OF TREES = 58 NOS.

AKHILESHWAR SINGH
ARCHITECT
B.Arch., M.E., C.O.A.

PROJECT:-
"CITIZEN TWIN TOWERS" A GROUP HOUSING BUILDING AT ARAZI NO. 3, 4, 6, 7, 8, 9, 10, 11, 12, 14, 15 AND PART OF ARAZI 13, NEW JHUNSI - SAHSON ROAD, MAUJA MAHESHPUR, PARGANA JHUNSI, TAHSIL PHULPUR, DISTRICT PRAYAGRAJ U.P. 211019

N

SITE PLAN
(LANDSCAPE PLAN)
DRAWING TITLE:-

1. DR. SHEO PRATAP SINGH S/O LATE BRAMH DEV SINGH
2. MR. RAHUL SINGH S/O DR. SHEO PRATAP
3. MR. ROHIT SINGH S/O DR. SHEO PRATAP

OWNERS:-

CITIZEN INFRAVENTURES PRIVATE LIMITED THROUGH DIRECTOR MR. ANUBHAV VERMA.
SAHYOG BHAWAN, A/1, MAHATMA GANDHI MARG, CIVIL LINES, PRAYAGRAJ – U.P. 211001

DEVELOPER:-

THIS IS CERTIFIED THAT BUILDING PLAN IS AS PER BY LAWS OF 2025 AND MASTER PLAN 2031

ARCHITECT:-