SHERE SHALIMAR MANNAT EXTENSION PLOT

KHASRA NO.
52P,53,54,55,59,105,110, 111P,112P,113,114,115P, MOHAMMADPUR CHAUKI FAIZABAD ROAD BARABANKI

स्वीकृत
मानचित्र सं०..90/2020 निर्णय दिनांक..12/11/2020
के क्रम में निम्नांकित शर्तों के अधीन स्वीकृत
1. स्वीकृत पत्र में दिये गये शर्तों का अनुपालन करना होगा।
2. मार्ग/गली में किसी प्रकार का अवरोध का निर्माण अनुमन्य नहीं होगा।
पूर्णता प्रमाण पत्र प्राप्त करने के उपरान्त ही भवन का उपयोग करना होगा।

अवर अभियन्ता
विनियमित क्षेत्र, बाराबंकी

निवेश प्राधिकारी
विनियमित क्षेत्र, बाराबंकी

सहायक अभियन्ता
विनियमित क्षेत्र, बाराबंकी

Sl.no	Green	sq m
1	Green -1	714.6
2	Green -2	2165.52
3	Green -3	279.03
4	Green -4	403.03
5	Green -5	337.7
6	open space -2	1298.71
7	open space -3	1225.8
8	Green -6	244.96
9	Green -7	687.23
10	Green -8	1352.19
11	Green -9	1188.49
Achieved total green		9897.26
REQUIRED GREEN (15%)		9716.379

RAIN WATER HARVESTING DETAIL

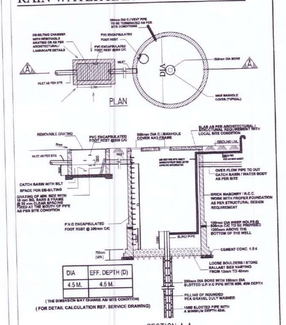

LEGEND

	STORM WATER LINE
	WATER SUPPLY LINE
	ELECTRICAL LINE
	CATCH BASIN 600x600MM.
	MAIN HOLE 600x600MM.
	MAIN HOLE 900x800MM.
	RECHARGE PIT

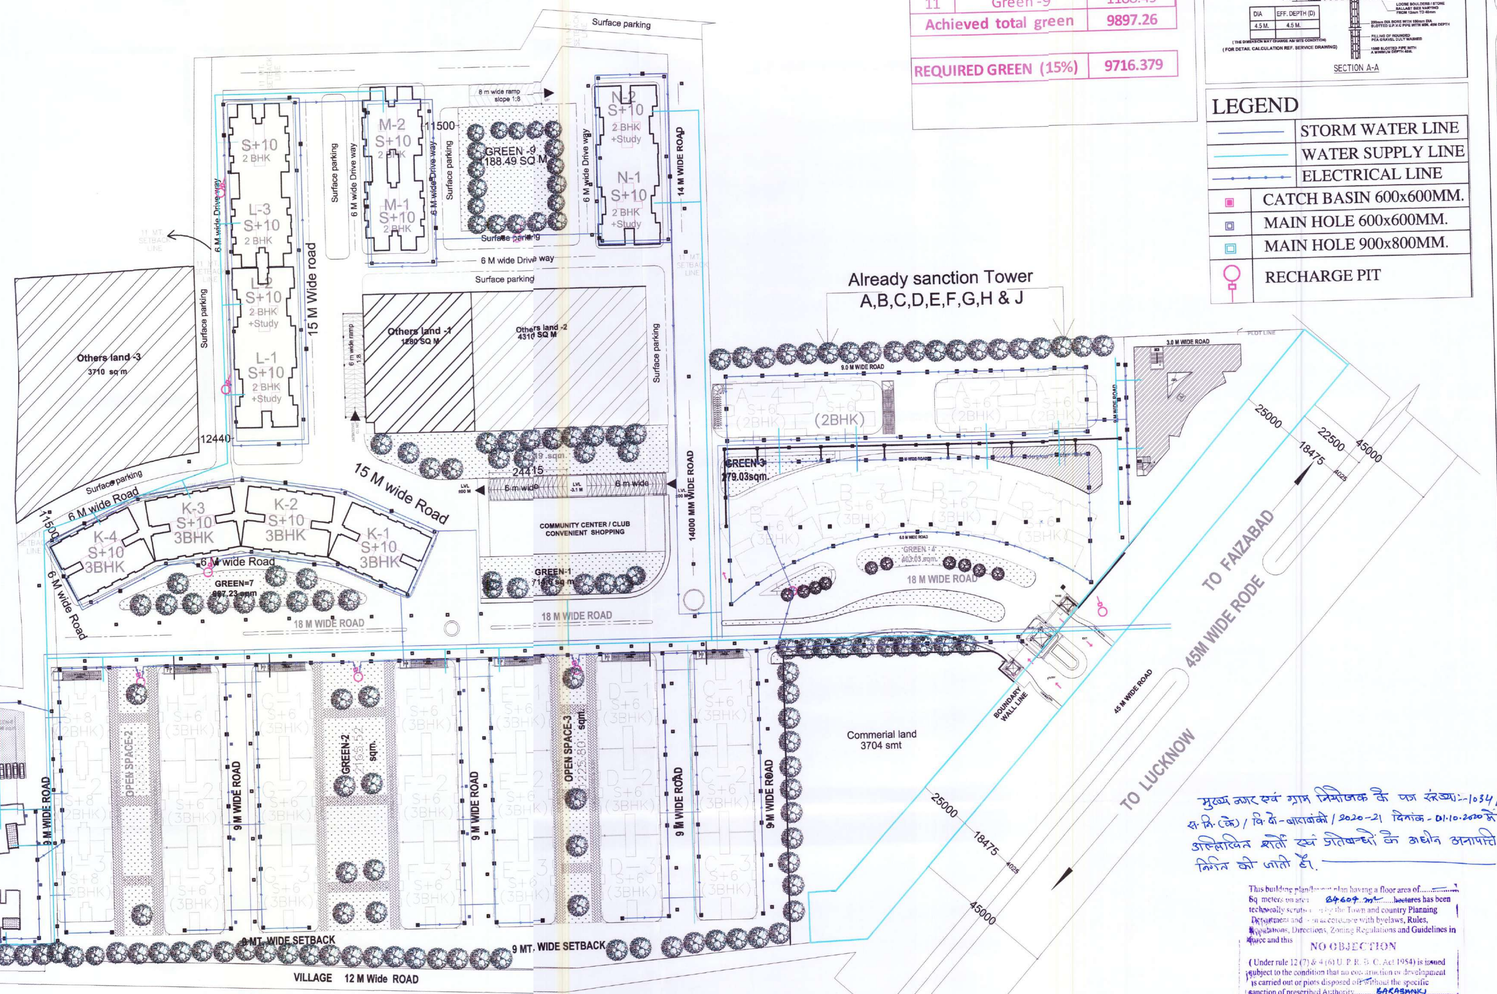

SERVICES AND LANDSCAPE LAYOUT

SCALE:- 1:500

मुख्य नगर एवं ग्राम निवेशक के पत्र संख्या:-1034/ स.नि.(बे.)/ वि.वे.-बाराबंकी/2020-21 दिनांक- 01-10-2020 के अधिरोपित शर्तों एवं प्रतिबन्धों के अधीन अनापत्ति निर्गत की जाती है।

This building plan/area plan having a floor area of ..... Sq meters or ..... hectares has been technically scrutinized with the Town and country Planning Departments and is in accordance with byelaws, Rules, Regulations, Directions, Zoning Regulations and Guidelines in force and this

NO OBJECTION

(Under rule 12 (7) & 4 (6) U. P. R. & C. Act 1954) is issued subject to the condition that no evacuation or development is carried out or plots disposed of without the specific sanction of prescribed Authority ..... GKA/BKN/.....
Regulated area after payment of Conversion, development charges or such other charges as required

CHIEF TOWN & COUNTRY PLANNER
TOWN & COUNTRY PLANNING DEPARTMENT
U. P. GOVERNMENT, LUCKNOW

SHEET NO 3/12

PROPOSED REVISED GROUP HOUSING FOR TOWER K,L,M,N

SUBMISSION DRAWING

KHASRA NO.
52,53,54A,54B,55,59,105,110, 111,112,113,114,115,116,117,118, 119,121,123,124,125,126,127,128, 131,139,140,141,142,143,144
MOHAMMADPUR CHAUKI
FAIZABAD
ROAD
BARABANKI

OWNERS

Mr. Syed Naved Shere, Mr.Syed Masroor shere, Sanam Shere,Mr.Syed Feridoon Shere, Mr.Syed Farogh Shere, Gazelle shere, Fariah Shere and others

Project name:

SHERE SHALIMAR MANNAT

EXTENSION

Scale: As-mention

Date: JULY 2020

Drawn By
Syed Mohd Abdullah

Drawing Title
Landscape and Service Plan

Drg. No : **3/12**

OWNER'S SIGNATURE :

Architect

PRATEEK AGARWAL
ARCHITECT
CA/2015/66714
Ar.Prateek Agarwal
Ph.No:0522 - 4030409