PRODUCED BY AN AUTODESK EDUCATIONAL PRODUCT

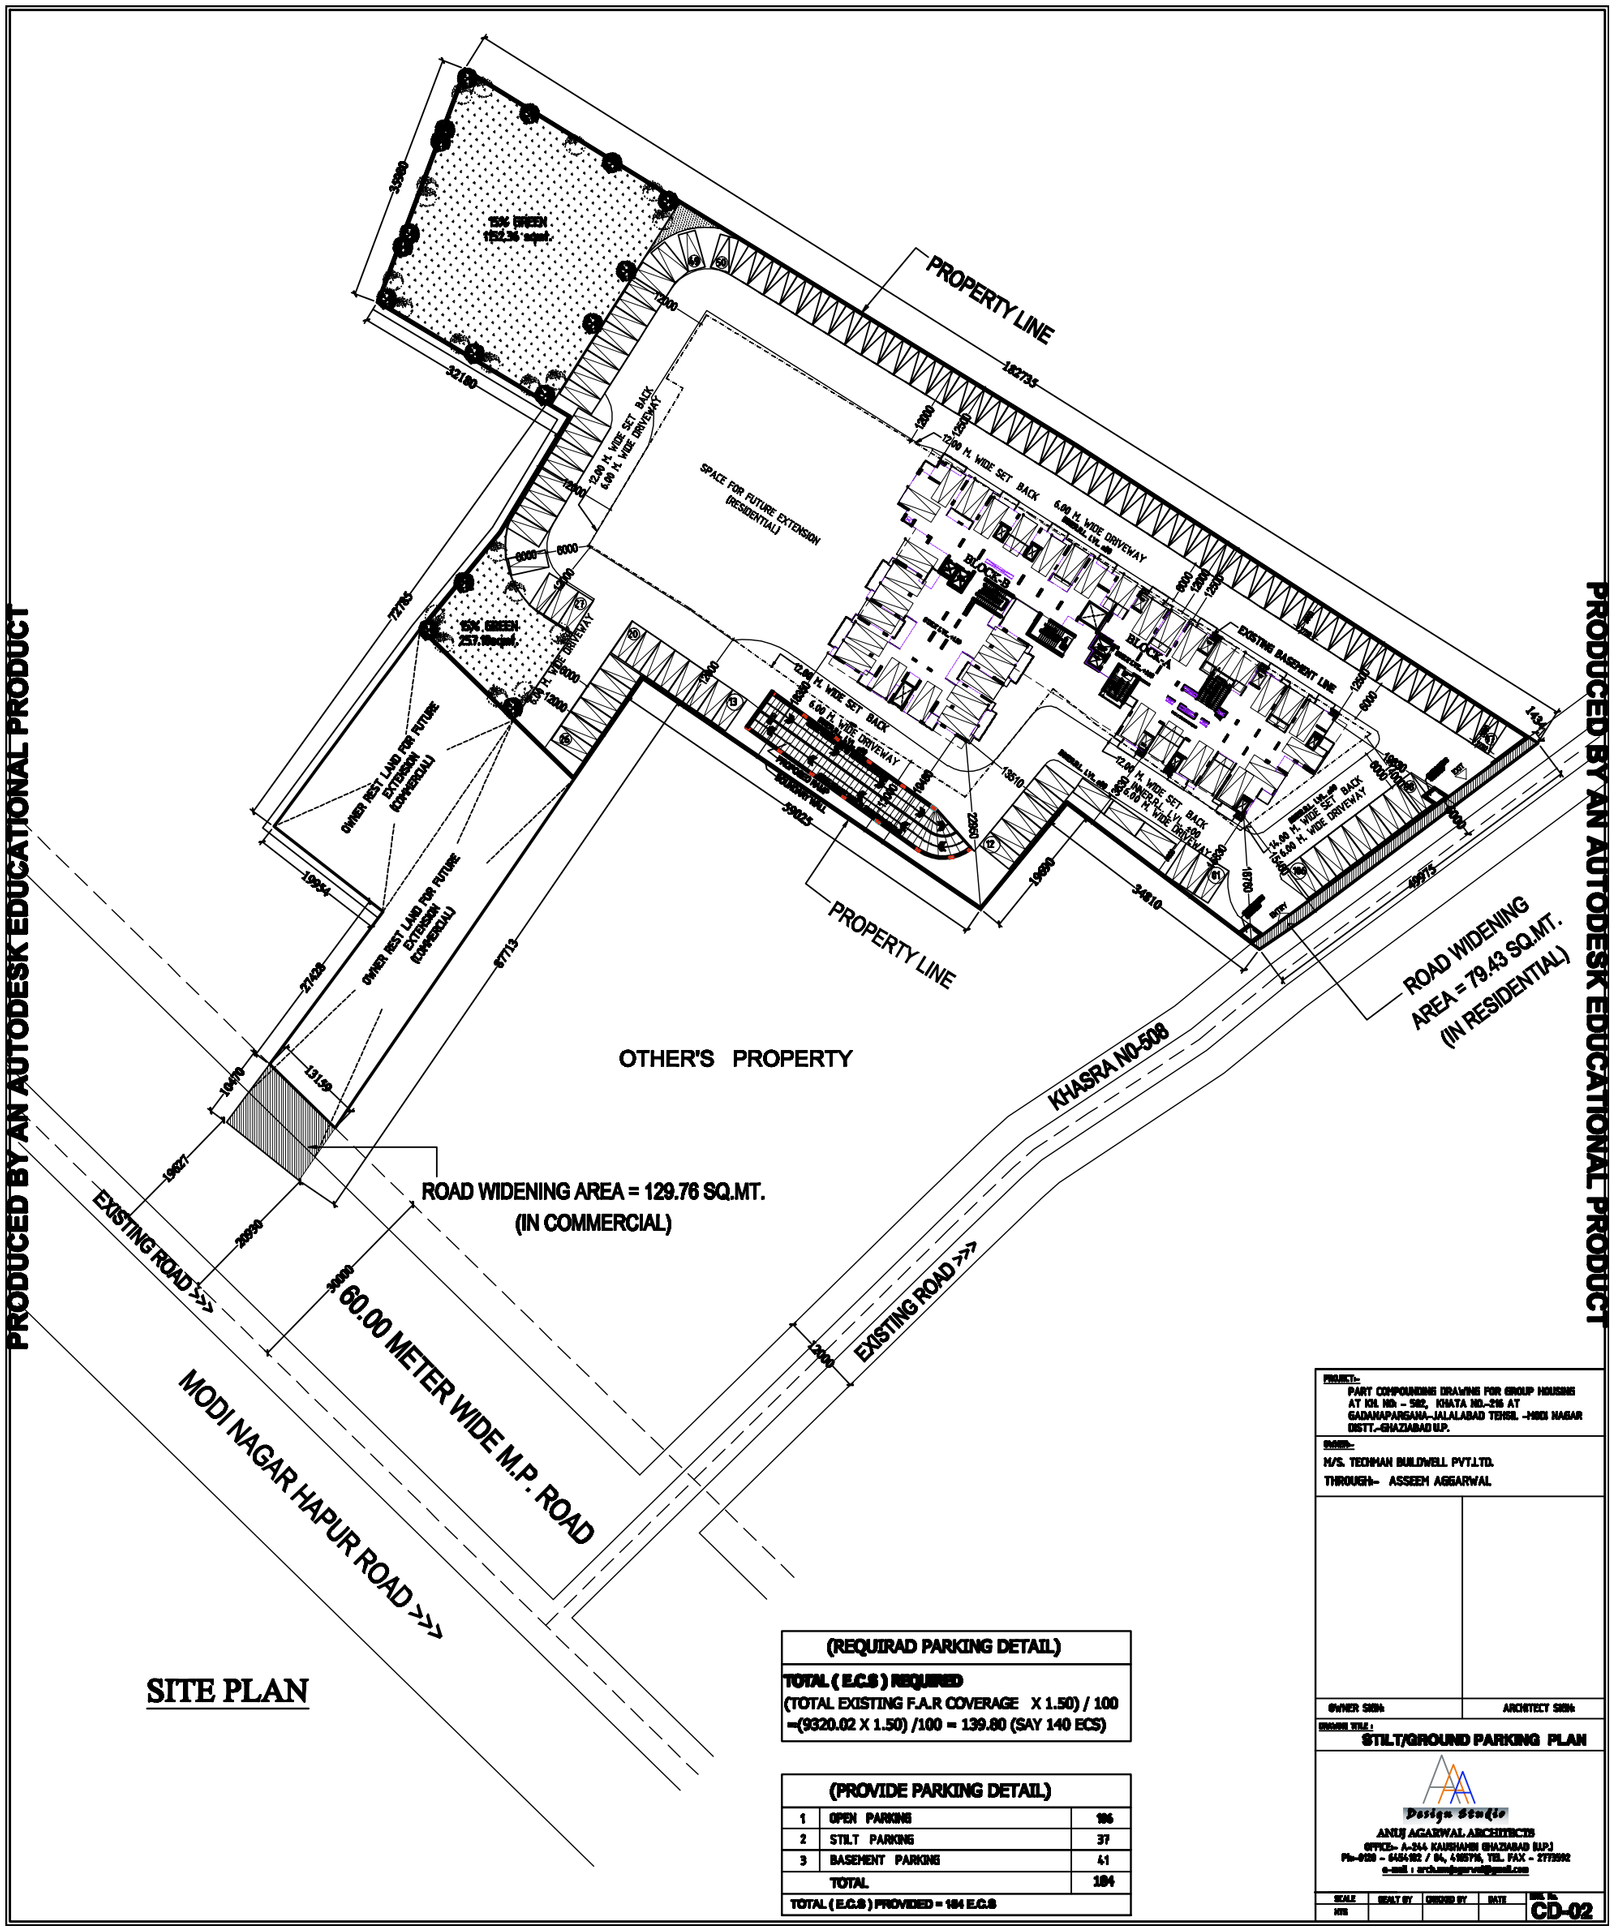

SITE PLAN

(REQUIRAD PARKING DETAIL)
TOTAL (E.C.S) REQUIRED
(TOTAL EXISTING F.A.R COVERAGE X 1.50) / 100
=(9320.02 X 1.50) /100 = 139.80 (SAY 140 ECS)

(PROVIDE PARKING DETAIL)		
1	OPEN PARKING	106
2	STILT PARKING	37
3	BASEMENT PARKING	41
	TOTAL	184
TOTAL (E.C.S) PROVIDED = 184 E.C.S		

PROJECT:-
PART COMPOUNDING DRAWING FOR GROUP HOUSING AT KH. NO. - 502, KHATA NO.-216 AT GADAKHAPARGANA-JALALABAD TEHSIL -HAPUI NAGAR DISTT.-GHAZIABAD U.P.

OWNER:-
M/S. TECHMAN BUILDWELL PVT.LTD.
THROUGH:- ASSEEM AGGARWAL

OWNER SIGN: ARCHITECT SIGN:

DRAWING TITLE :
STILT/GROUND PARKING PLAN

Design Studio
ANUJ AGARWAL ARCHITECTS
OFFICE:- A-244 KAUSHAMBI GHAZIABAD (U.P.)
Ph.-0120 - 6454182 / 84, 4105716, TEL. FAX - 2779992
e-mail : arch.anujagarwal@gmail.com

SCALE	DRAWN BY	CHECKED BY	DATE	DWG. No.
NTS				CD-02

PRODUCED BY AN AUTODESK EDUCATIONAL PRODUCT
PRODUCED BY AN AUTODESK EDUCATIONAL PRODUCT
PRODUCED BY AN AUTODESK EDUCATIONAL PRODUCT