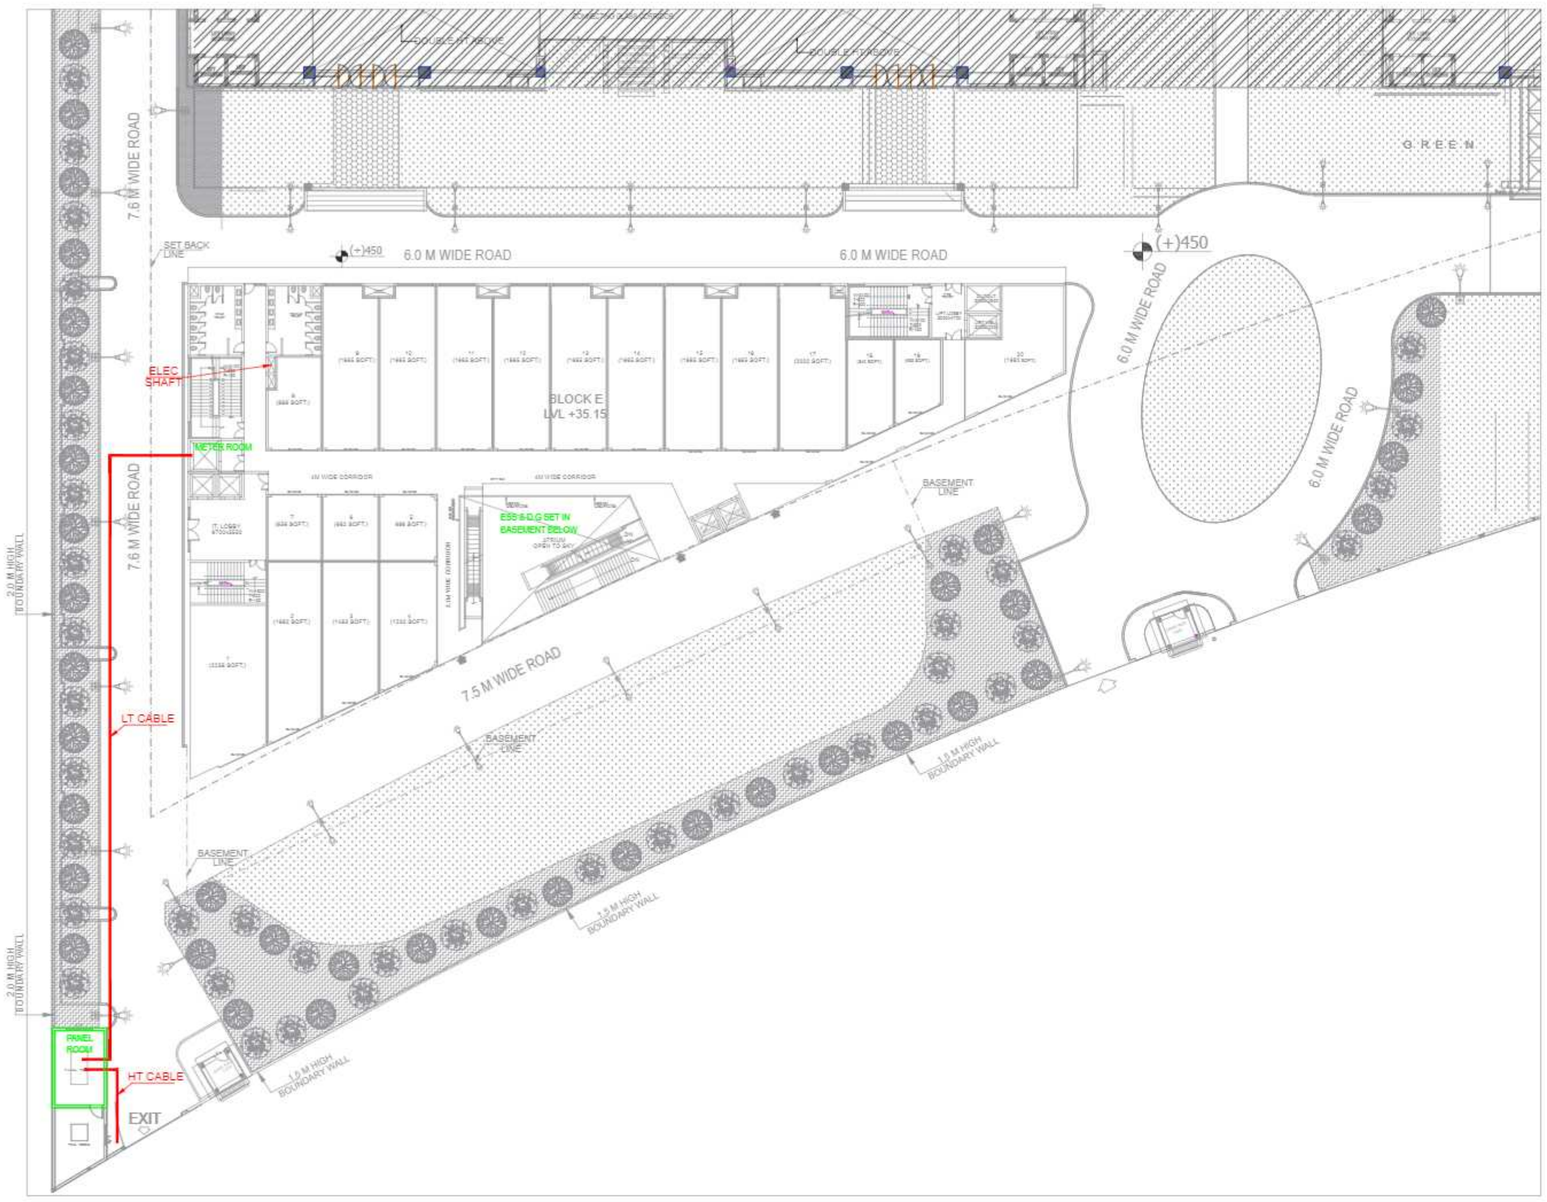

1.SITE PLAN

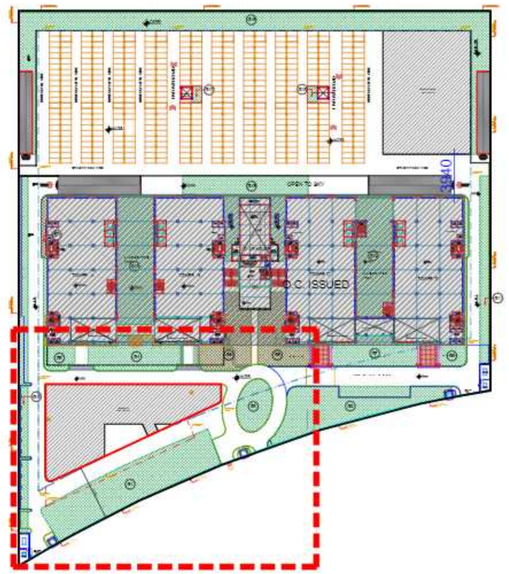

2.KEY PLAN

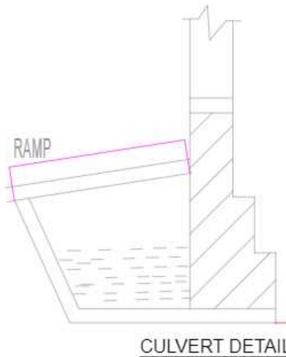

CULVERT DETAIL

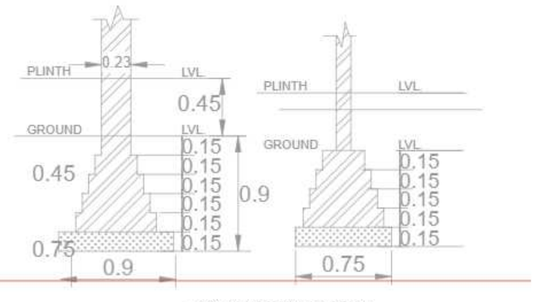

FOUNDATION DETAIL

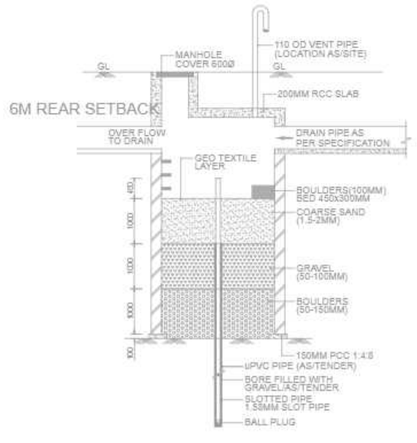

SECTION

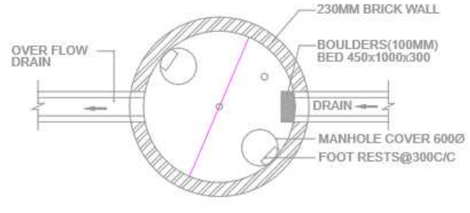

RAIN WATER HARVESTING DETAIL

SITE PLAN		2

PROJECT TITLE:-

NOIDA CYBER HUB,
SECTOR-62, NOIDA
FOR NOIDA CYBER PARK PVT. LTD.

DRAWING TITLE:-

SUBMISSION DRAWING

ELECTRIC SUPPLY PLAN

DATE	SCALE
05/09/2022	
JOB NO.	NORTH
DRN. BY	CHKD. BY

ARCHITECT'S SIGN

AR. KAPIL RAZDAN
CA/2019/110796

OWNER'S SIGN

CONSULTANT