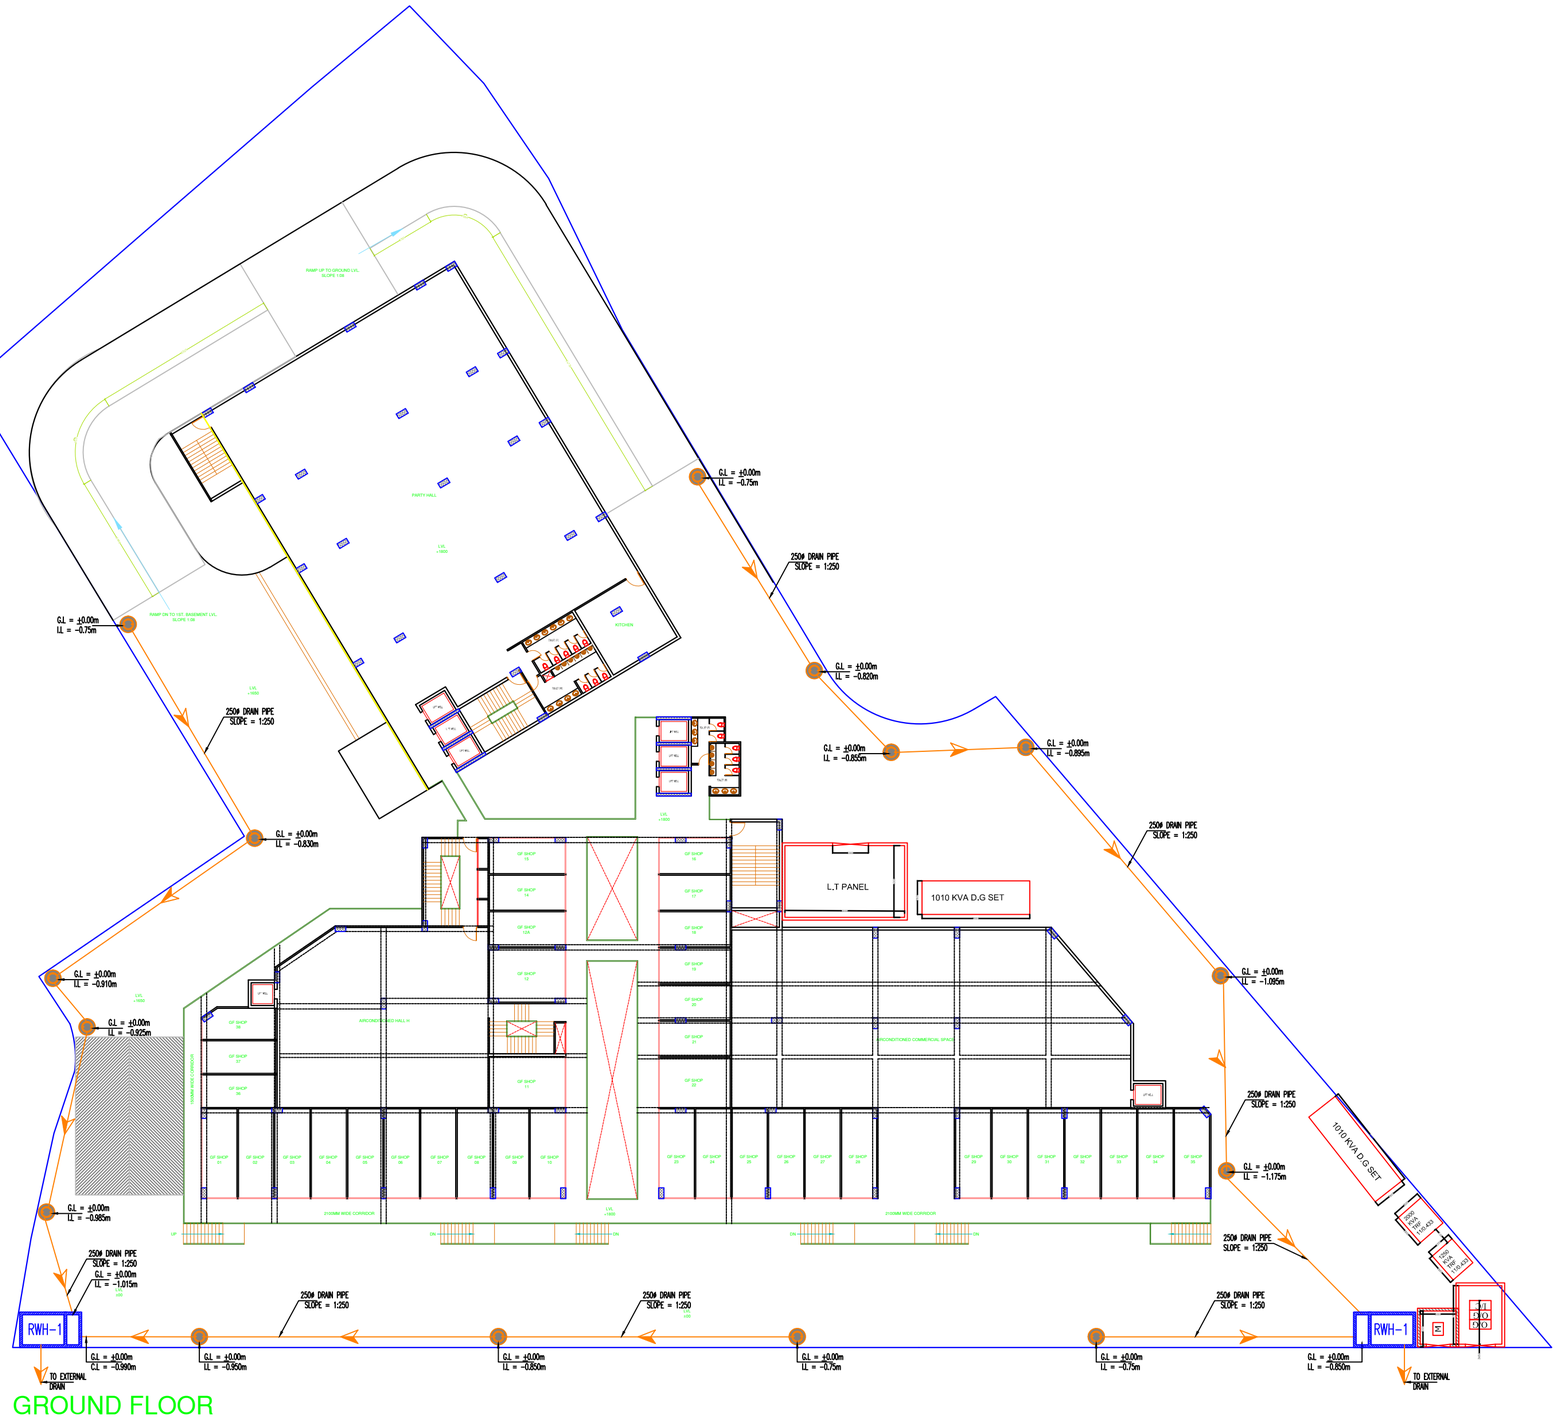

GROUND FLOOR

LEGENDS FOR DRAINAGE SYSTEM:-	
	DOMESTIC WATER SUPPLY PIPE
	DOMESTIC WATER SUPPLY PIPE
	DRAINAGE MANHOLE
RWH	RAIN WATER HARVESTING PIT

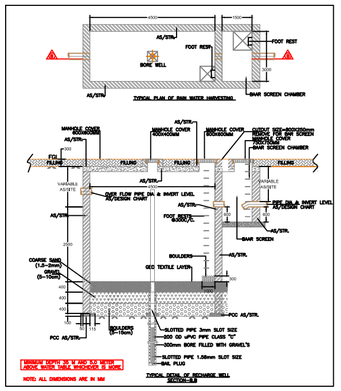

PROJECT -

PROJECT NAME- AVS HIGH STREET

OWNER -

DRAWING TITLE :-

EXTERNAL SERVICES SITE PLAN

OWNER SIGN | ARCHITECT SIGN

ARCHITECTS & PLANNERS:

SINGLA ARCHITECTS & ASSOCIATES

EROS MARKET PLACE, PLOT NO- 02, SHOP - 87 1ST. FLOOR
SHAKTI KHAND - 2, INDIRAPURAM, GHAZIABAD (U.P.)

Mob: 9971998445

e-mail : gsingla32@gmail.com,

MEP Consultant:

WeDESIGN Associates

"Engineered to perfection"

Email - wedesignconsultancy@gmail.com

Mob. - 9999288416, 9999288407, 9882244995

DRAWN BY:-	CHECKED BY:-	SCALE:-	DATE:-	DRG. No.:-
SAURAV	D.K.	1 : 100	10/06/2023	PL-EXT-01