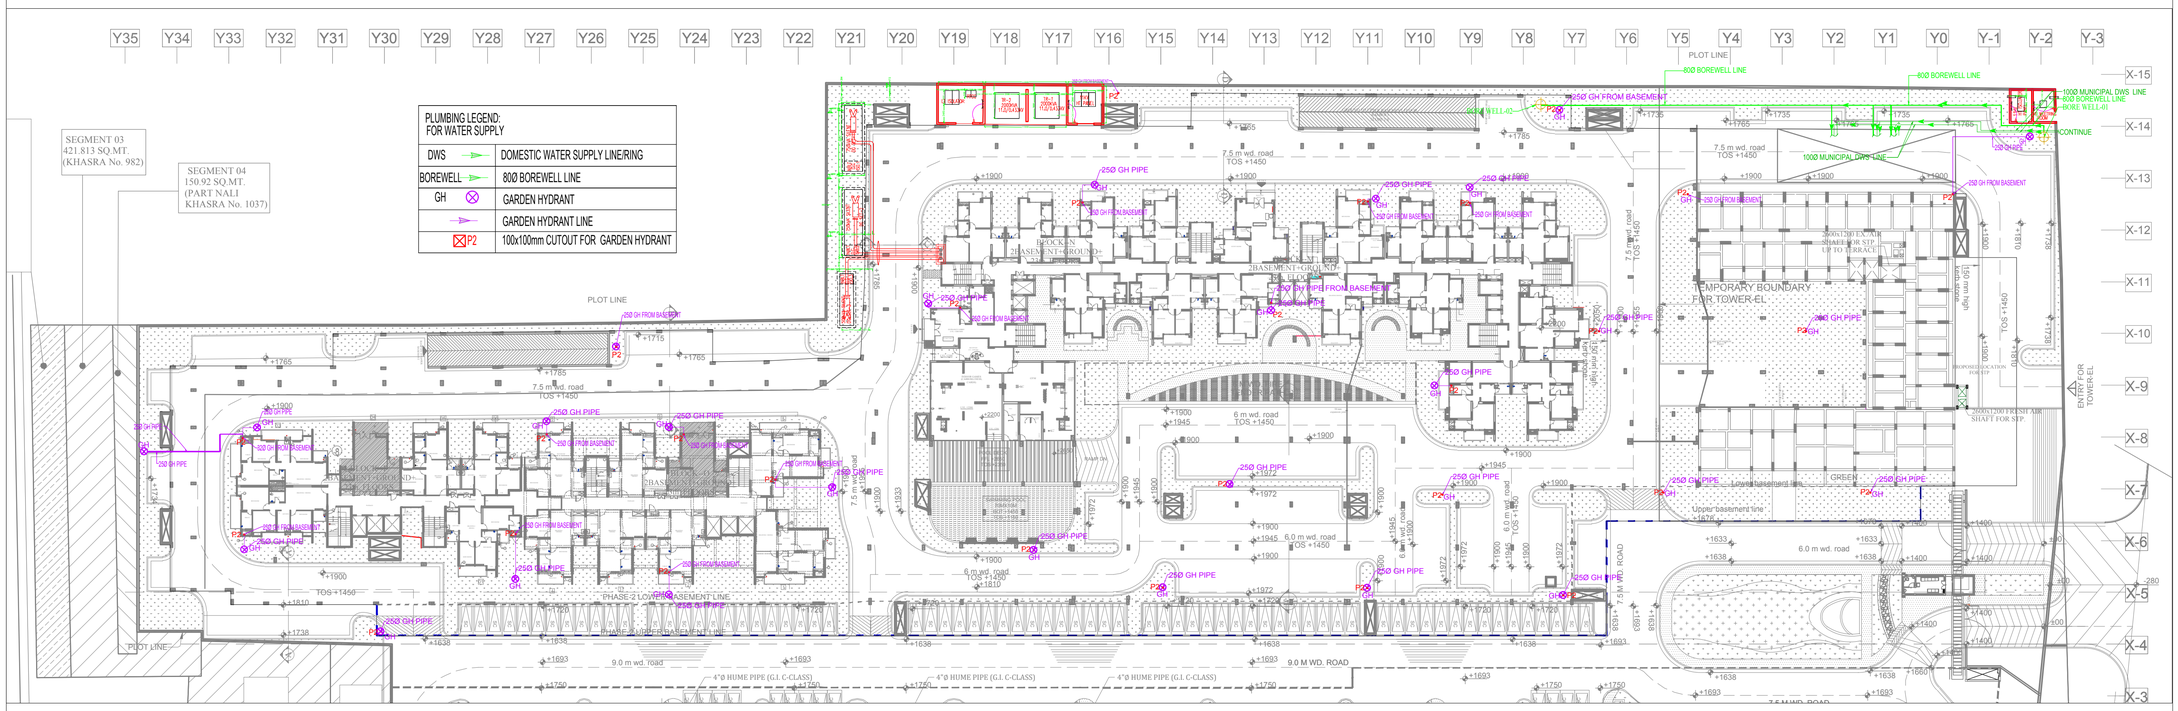

DATE	REV	DESCRIPTION

PROJECT :-

MULTI STORY RESIDENTIAL COMPLEX
"AJNARA INTEGRITY"
AT, NOOR NAGAR,N.H.-58 GHAZIABAD.

BUILDERS & PROMOTER :-

M/s AJNARA FARMS & SERVICES LTD.
502, 5th FLOOR,
SACHDEVA TOWER, PLOT No. 17,
KARKARDOOMA COMMUNITY CENTER,
Delhi- 92.

Space Designers
architects & planners

ARCHITECTS :
Space Designers International Architects Pvt. Ltd.
5 / 1306 , VASUNDHARA , GHAZIABAD
PH : 0120-4125214, Mob: 9810170399 , 9810532631
e-mail : spacesdi@gmail.com, www.spacedi.com

MEP CONSULTANT:
Acrobat Engineers Pvt.Ltd.
AEA
H.No. 19 Block-18
Basement Level,Spring Field Colony
Faridabad (Haryana)
Tel. : 0129-4056009
customerservice@acrobatengineers.com

DRAWING TITLE: EXTERNAL SITE PLAN
WATER SUPPLY LAYOUT
PLUMBING DRAWING

DRG. NO. AEA/P-141/ESP/WSL/PL-01B

DATE -	07-11-2017	REV . NO	R0
SCALE -	A1@1:425		
DEALT -	AMIT MAURYA		
CHECKED BY	VIRENDRA RAWAT		

N