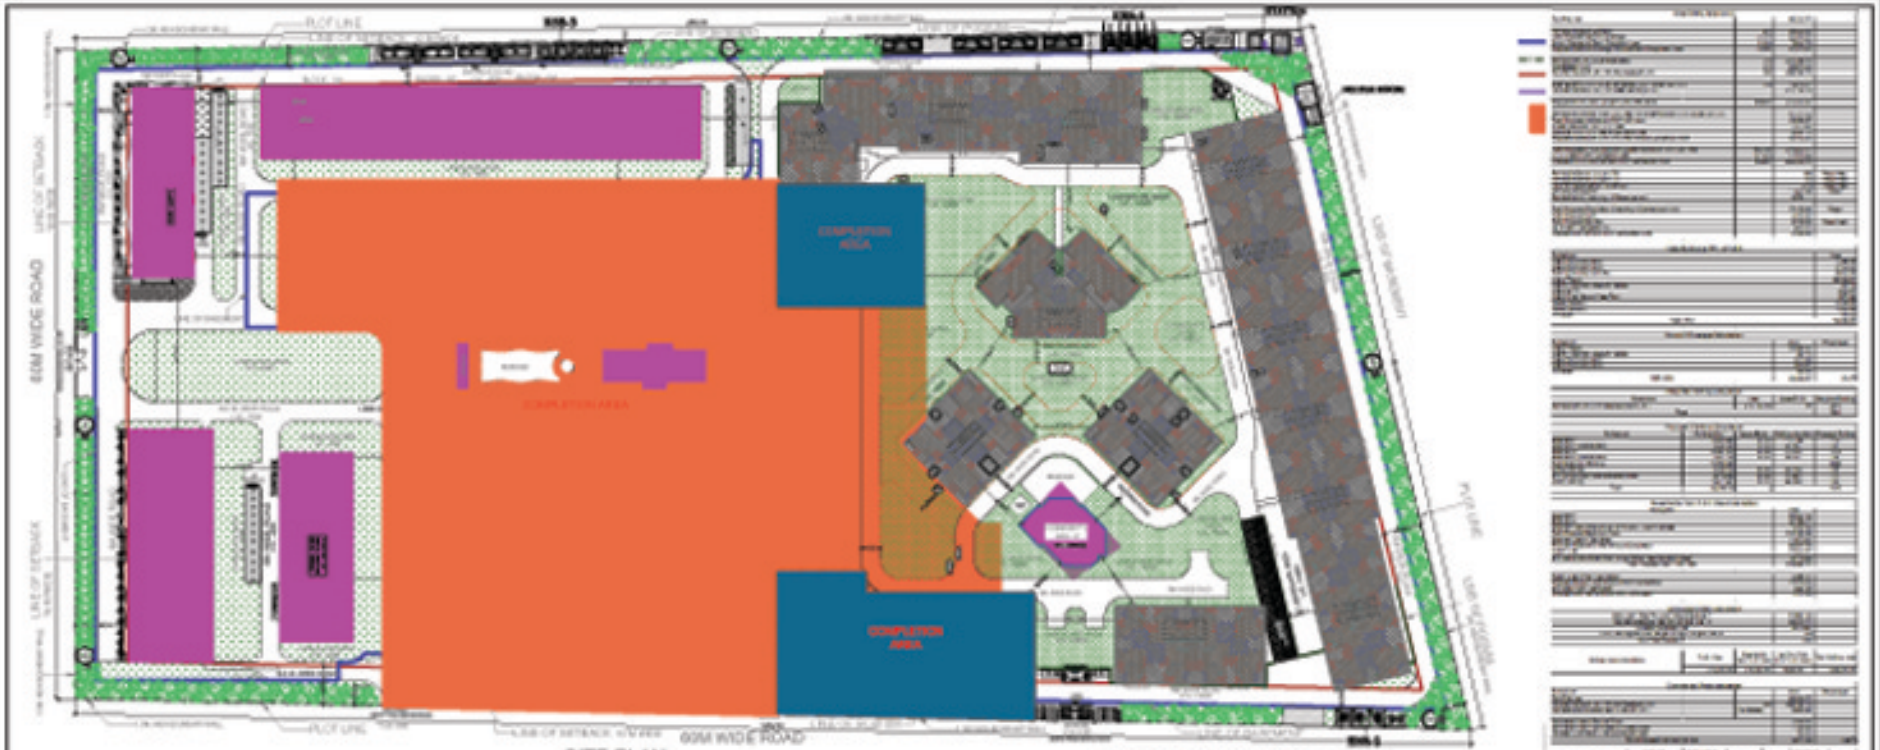


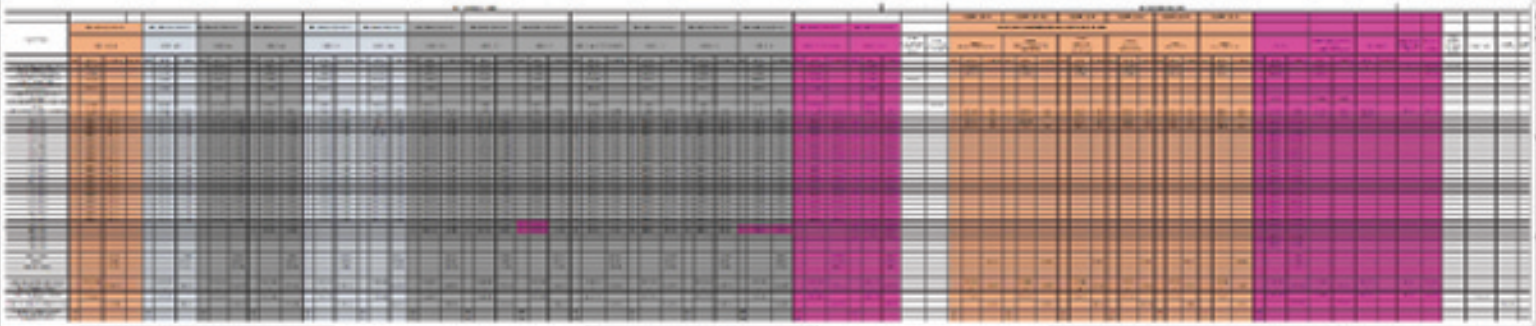

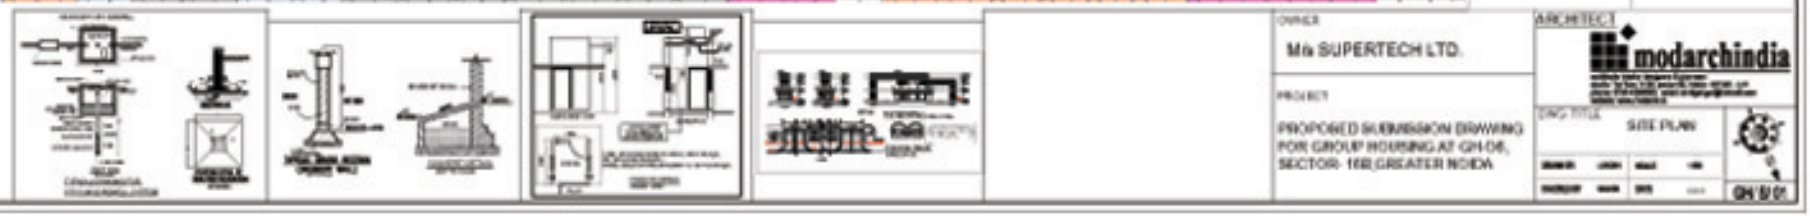

OWNER
M/s SUPERTECH LTD.

PROJECT
PROPOSED SUBMISSION DRAWING FOR GROUP HOUSING AT GH-06, SECTOR- 16B,GREATER NOIDA

ARCHITECT
modarchindia

DWG TITLE
SITE PLAN

GH 5/01