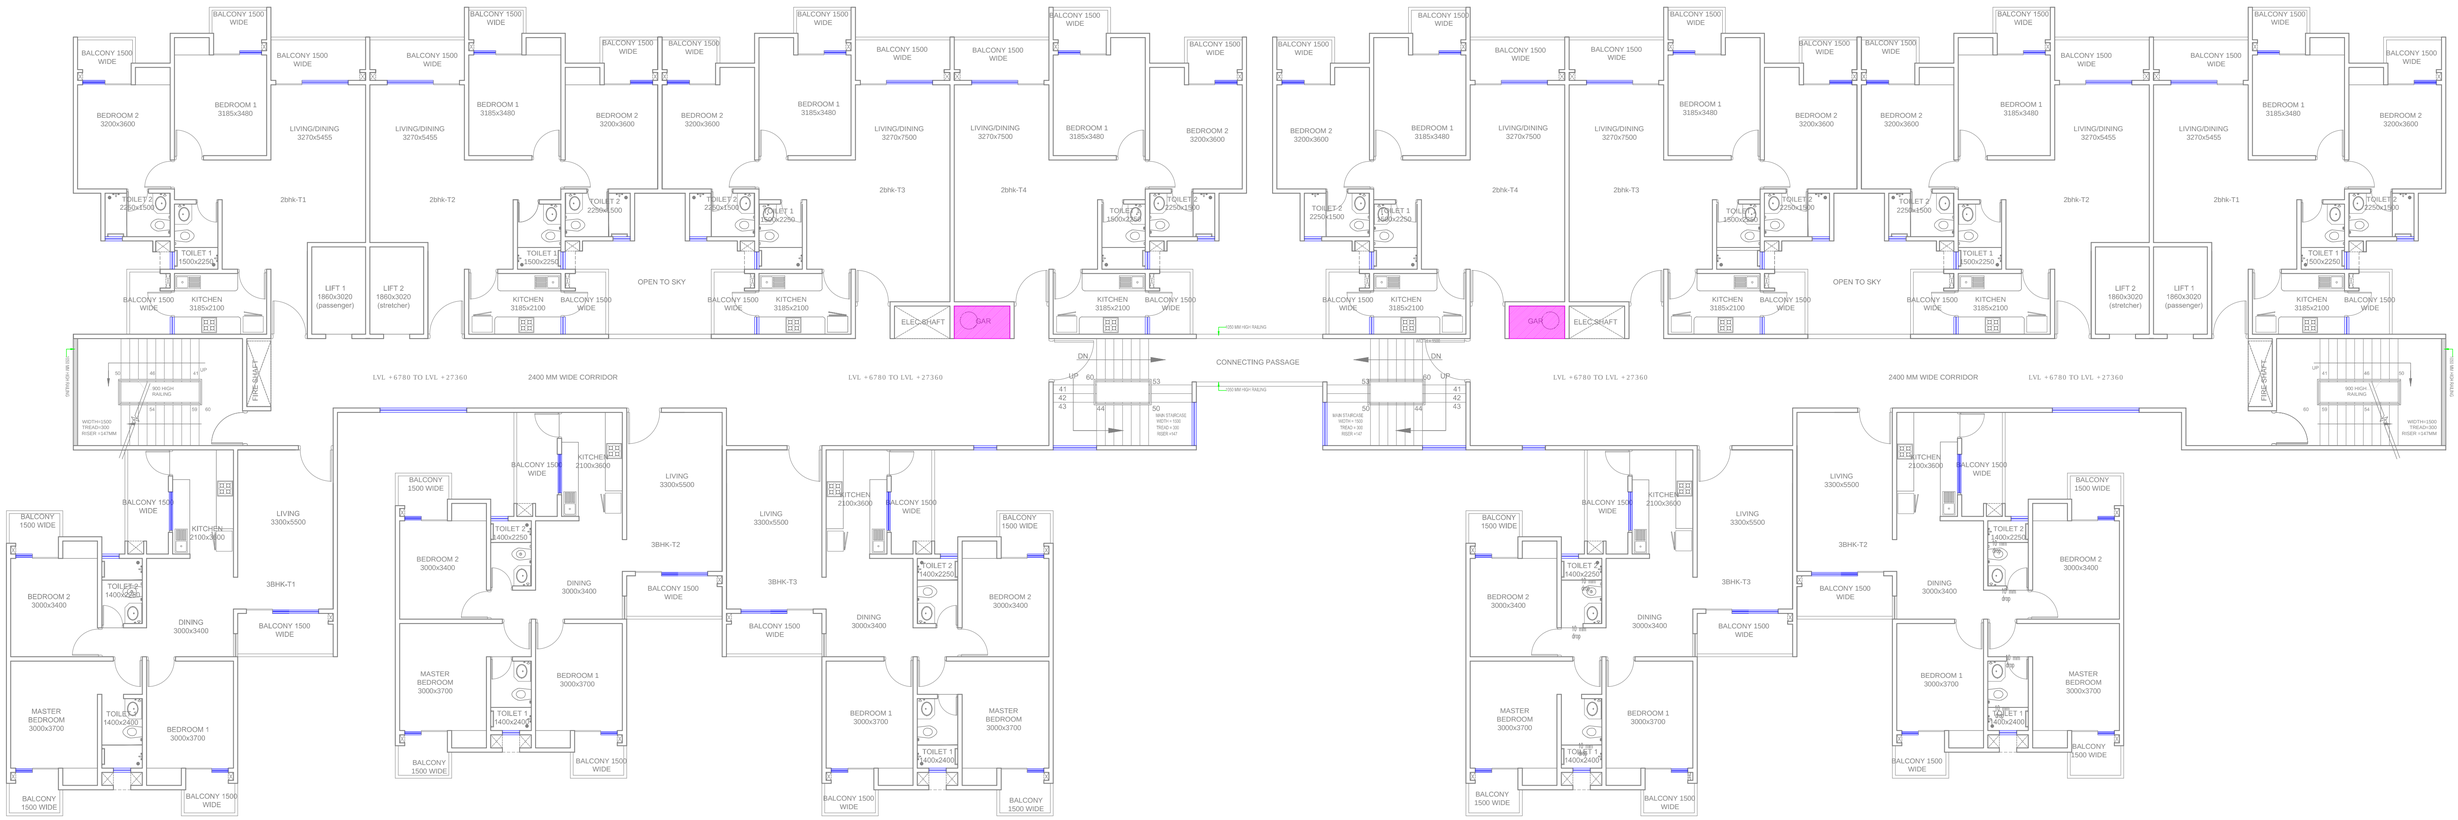

LOCATION OF GARBAGE CHUTE ON ALL FLOORS

Revision	DATE	DESCRIPTION	BY	CHKD	APPD	PROJ ENGG

ENVIROCON ENGINEERING SERVICES
MEP CONSULTANT:
MEP CONSULTING ENGINEERS
225, Krishi Apartments, D- Block, Vikaspuri
New Delhi - 110018
Ph. No : 011-45506669/ 9818007611
E-Mail : envirocon23@gmail.com

STRUCTURAL CONSULTANT

ACECON ENGINEERS
A-269, L.G.F, SHIVALIK, MALVIYA NAGAR N. DELHI -17
TEL.- +91-11-46089284,5,6, FAX- +91-11-46089287
E- Mail.- ace@acecon.in, URL: www.acecon.in

ARCH CONSULTANT:
DESIGN COLLABORATIVE CONSULTING
DESIGN COLLABORATIVE CONSULTING
ENGINEERS, PLANNERS, PROJECT MANAGERS
(An Integrated Real Estate an Infrastructure Consultant)
512, Aggarwal Prestige Mall,Near M2K,Plot No. -2, Road 44, Pitampura, New Delhi - 110034
EMAIL:designcollaborativeconsulting@gmail.com

TITLE:
SOLID WASTE MANAGEMENT LAYOUT - TOWER 16-17 & 17-18

DRAWING STATUS:
☐ FOR INFORMATION ☐ ADVANCE COPY ☐ GFC

DRAWING NO.
DCC/P/DMI/GH-1B/2019/SW-01
REV

DRAWN BY | CHECKED BY | SCALE

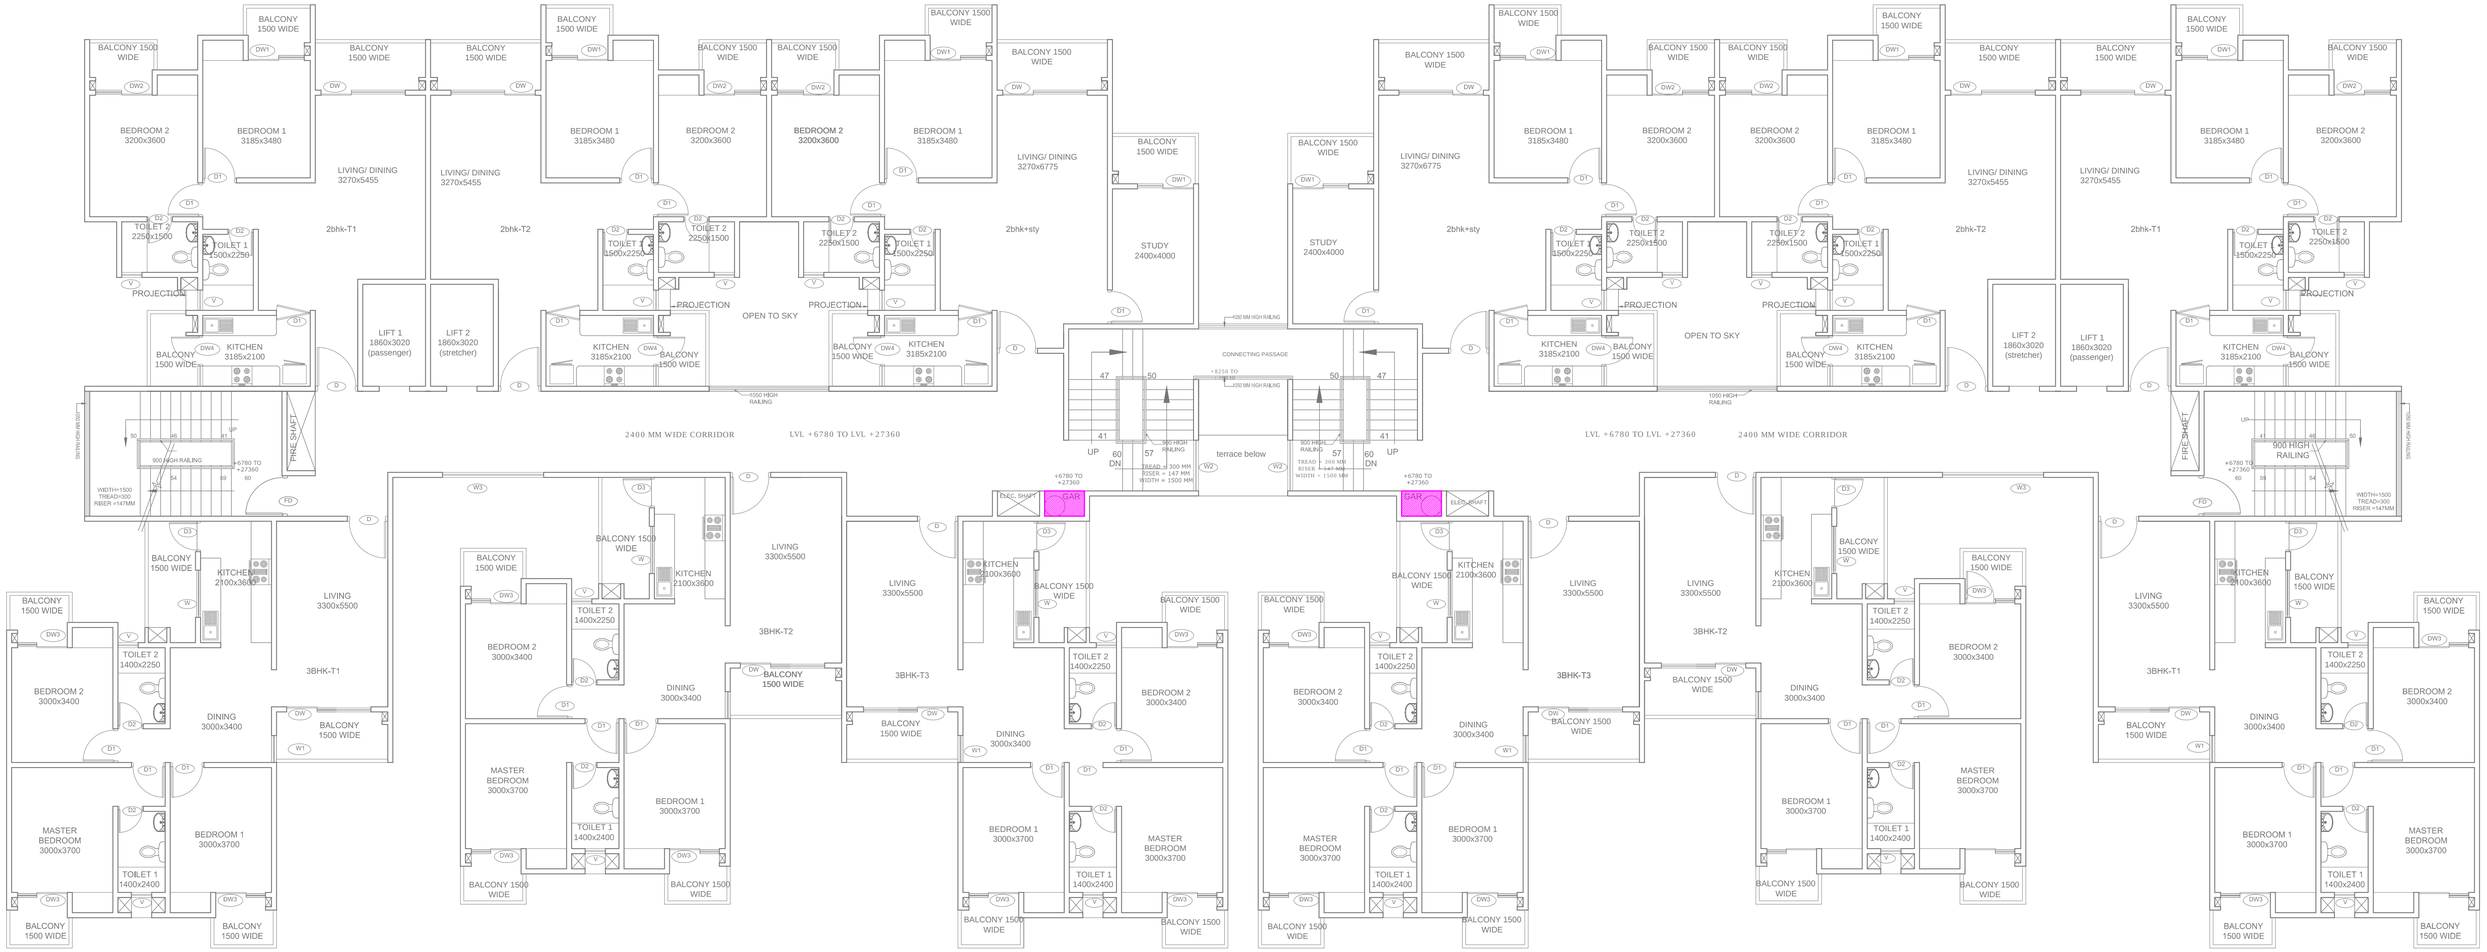

LOCATION OF GARBAGE CHUTE ON ALL FLOORS

Revision	DATE	DESCRIPTION	BY	CHKD	APPD	PROJ ENGG

ENVIROCON ENGINEERING SERVICES
MEP CONSULTANT:
MEP CONSULTING ENGINEERS
225, Krishi Apartments, D- Block, Vikaspuri
New Delhi - 110018
Ph. No : 011-45306669/ 9818007611
E-Mail : envirocon23@gmail.com

STRUCTURAL CONSULTANT

ACECON ENGINEERS
A-269, L.G.F, SHIVALIK, MALVIYA NAGAR N. DELHI -17
TEL.- +91-11-46089284,5,6, FAX- +91-11-46089287
E- Mail.- ace@acecon.in, URL: www.acecon.in

ARCH CONSULTANT:
DESIGN COLLABORATIVE CONSULTING
DESIGN COLLABORATIVE CONSULTING
ENGINEERS, PLANNERS, PROJECT MANAGERS
(An Integrated Real Estate an Infrastructure Consultant)
512, Aggarwal Prestige Mall,Near M2K,Plot No. -2, Road 44, Pitampura, New Delhi - 110034
EMAIL:designcollaborativeconsulting@gmail.com

TITLE:
SOLID WASTE MANAGEMENT LAYOUT - TOWER 19 & 20

DRAWING STATUS:
☐ FOR INFORMATION ☐ ADVANCE COPY ☐ GFC

DRAWING NO.
DCC/P/DMI/GH-1B/2019/SW-02
REV

DRAWN BY | CHECKED BY | SCALE

LOCATION OF GARBAGE ROOMS IN BASEMENT

Revision	DATE	DESCRIPTION	BY	CHKD	APPD	PROJ ENGG

ENVIROCON ENGINEERING SERVICES
MEP CONSULTANT:
MEP CONSULTING ENGINEERS
225, Krishi Apartments, D- Block, Vikaspuri
New Delhi - 110018
Ph. No : 011-45506669/ 9818007611
E-Mail : envirocon23@gmail.com

STRUCTURAL CONSULTANT

ACECON ENGINEERS
A-269, L.G.F, SHIVALIK, MALVIYA NAGAR N. DELHI -17
TEL.- +91-11-46089284,5,6, FAX- +91-11-46089287
E- Mail.- ace@acecon.in, URL: www.acecon.in

ARCH CONSULTANT:
DESIGN COLLABORATIVE CONSULTING
DESIGN COLLABORATIVE CONSULTING
ENGINEERS, PLANNERS, PROJECT MANAGERS
(An Integrated Real Estate an Infastructure Consultant)
512, Aggarwal Prestige Mall,Near M2K,Plot No. -2, Road 44, Pitampura,
New Delhi - 110034
EMAIL:designcollaborativeconsulting@gmail.com

TITLE:
SOLID WASTE MANAGEMENT LAYOUT - BASEMENT

DRAWING STATUS:
☐ FOR INFORMATION ☐ ADVANCE COPY ☐ GFC

DRAWING NO.
DCC/P/DMI/GH-1B/2019/SW-03
REV

DRAWN BY | CHECKED BY | SCALE