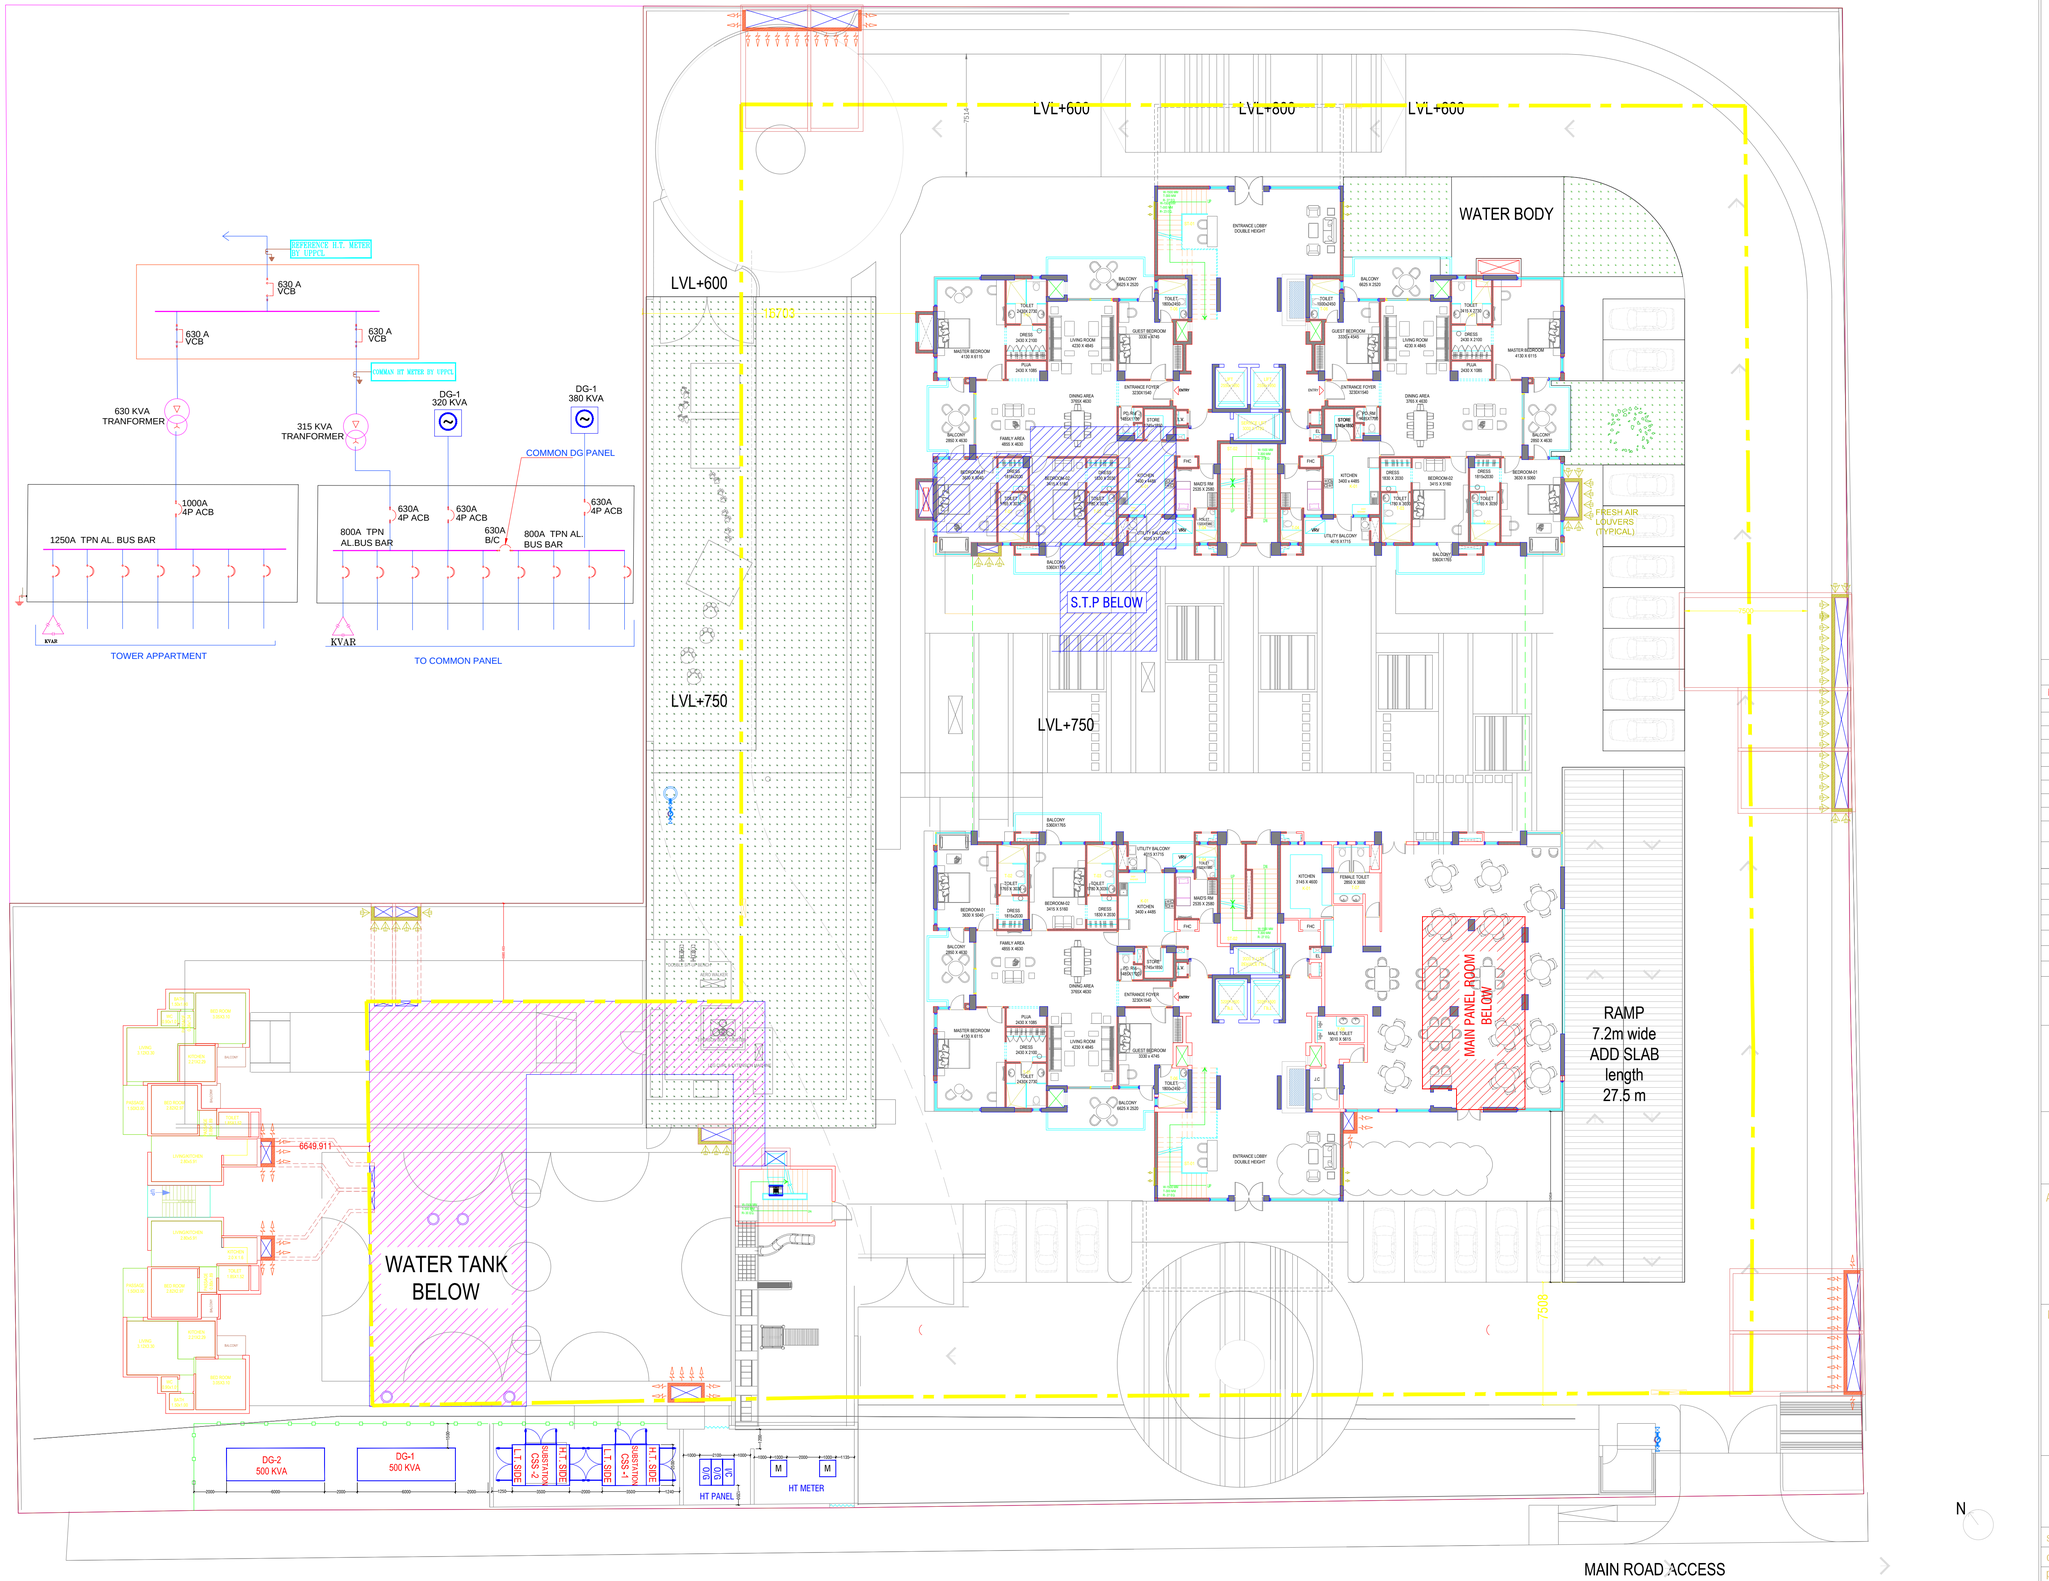

ISSUES

NO.	DATE	BY	DESCRIPTION	PRINTS

REVISIONS

No.	DATE	

SUBMISSION DRAWING

PROJECT

SHALIMAR GALLANT EXTENSION

CLIENT:

SHALIMAR CORP. LTD.

ARCHITECTS:

Arcop Associates Private Limited.
Plot No-36 B, Sector-32,
Gurgaon, India
Ph: +91-124-4595500
Fax : +91-124-4595550

MEP CONSULTANTS:

PARADISE CONSULTANTS
Plot No. 96, Basement,
Near Living Style Mall, Jasola Vihar
New Delhi - 110025
Landline:-011-29943601, 26943216
E-mail: paradiseconsultants@gmail.com

DRAWING TITLE :

EXTERNAL SITE PLAN
ELECTRICAL LAYOUT

N

scale :	1:175 (A1)	drawn by :	M.S
date :	22/06/22	checked by :	ATIQ
project no :	- - - - - -	approved by :	NAFEES

drawing no :

EL-PC-GALLANT-SITE-101

REVISION R0