Project Title : PROPOSED RESIDENTIAL LAYOUT , "LOHIA ONE", DEVELOPED BY M/S LOHIA DEVELOPERS (INDIA) PRIVATE LIMITED , SITE AT : KHASRA NO. 560, 561, 562, 609, 610, 612, 613, VILLAGE PAKBARA , TEHSIL & DISTRICT MORADABAD

File No	MBDA/LD/21-22/0633	Sheet	3
Submission Date	2023-12-07	Scale	1:100

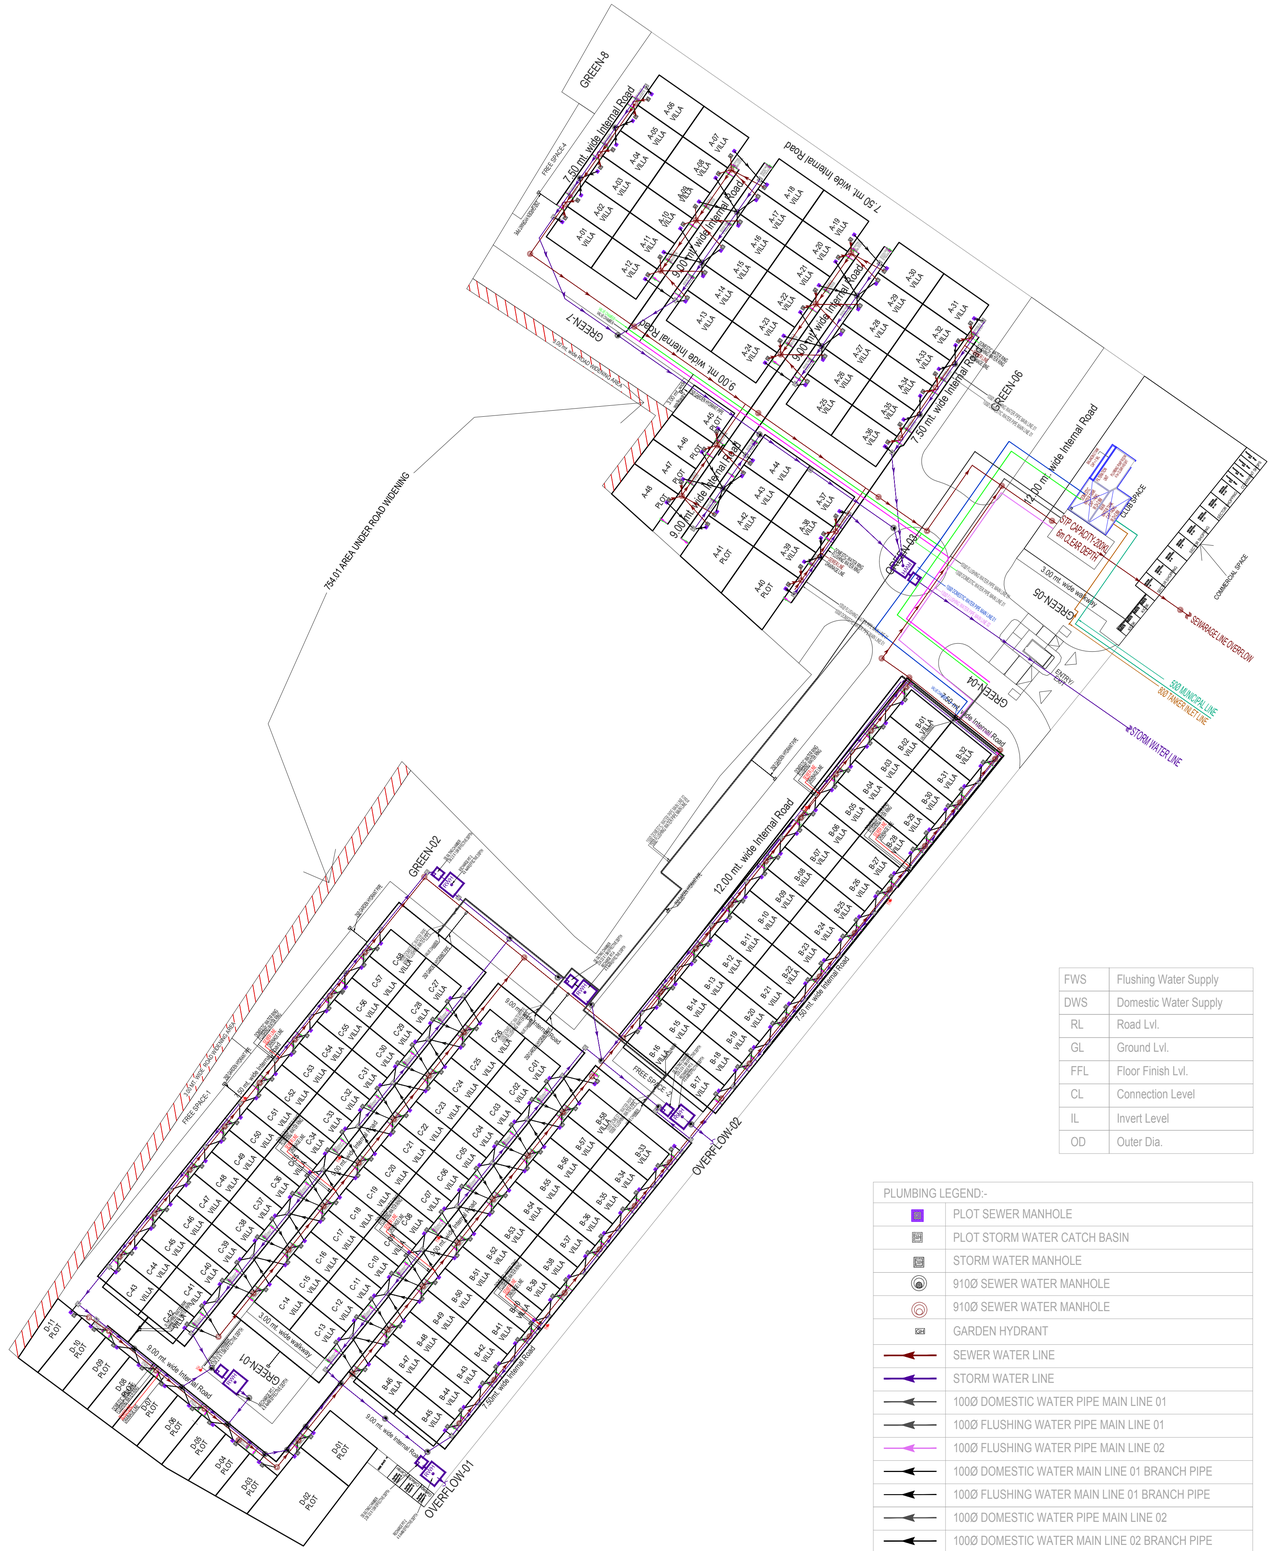

WATER SUPPLY/SERVICE PLAN

FWS	Flushing Water Supply
DWS	Domestic Water Supply
RL	Road Lvl.
GL	Ground Lvl.
FFL	Floor Finish Lvl.
CL	Connection Level
IL	Invert Level
OD	Outer Dia.

PLUMBING LEGEND:-	
	PLOT SEWER MANHOLE
	PLOT STORM WATER CATCH BASIN
	STORM WATER MANHOLE
	910Ø SEWER WATER MANHOLE
	910Ø SEWER WATER MANHOLE
	GARDEN HYDRANT
	SEWER WATER LINE
	STORM WATER LINE
	100Ø DOMESTIC WATER PIPE MAIN LINE 01
	100Ø FLUSHING WATER PIPE MAIN LINE 01
	100Ø FLUSHING WATER PIPE MAIN LINE 02
	100Ø DOMESTIC WATER MAIN LINE 01 BRANCH PIPE
	100Ø FLUSHING WATER MAIN LINE 01 BRANCH PIPE
	100Ø DOMESTIC WATER PIPE MAIN LINE 02
	100Ø DOMESTIC WATER MAIN LINE 02 BRANCH PIPE
	100Ø FLUSHING WATER MAIN LINE 02 BRANCH PIPE
	DOMESTIC WATER LINE FROM MUNICIPAL
	IRRIGATION LINE
RWH	RAIN WATER HARVESTING PIT
STP	SEWERAGE TREATMENT PLANT

OWNER'S NAME AND SIGNATURE

V. K. GUPTA, design@lohiadevelopers.com, 9582888832

ARCHENG'S NAME AND SIGNATURE / ENGINEER

ANJU GUPTA
CA/94/17903

Moradabad Development Authority

Building Plan Application Number
MBDA/LD/21-22/0633

Sanctioned On
14 Mar 2024

Valid Till
14 Mar 2029

Approved By
Shailesh Kumar (Vice Chairman)

Examined By
KAMLESH KUMAR SHUKLA (Junior engineer)
sagar gupta (Assistant Engineer/ ATP)
KAMLESH KUMAR SHUKLA (Junior engineer)
sagar gupta (Assistant Engineer/ ATP)
KAMLESH KUMAR SHUKLA (Junior engineer)
sagar gupta (Assistant Engineer/ ATP)

Note: - 1) This drawing is prepared as per the current prevailing Building Bye Laws.
2) If Map sanctioned is used for purpose anything other than stated in application will lead to rejection of Map.

Total Plot Area: -	39024.98	Total FAR Area: -	0.00
Total Coverage Area: -	0.00	Total BUA Area: -	0.00

ISO_A0_(841.00_x_1189.00_MM)

The correctness and accuracy of Proposal Information and drawing is a responsibility of POR/owner. Accuracy of Scrutiny Report is subject to accuracy of end-user provided data. 3rd party software/hardware/services, etc. SoftTech Engineers Ltd. is not liable for any damages which may arise from use, or inability to use the Application. Texts printed in 'Italics' and 'Blue' color are user inputs, which are not verified and not generated by scrutiny software.