SHEET NO. - 2/24
(BASEMENT PLAN & RAMP SECTIONS)

GROUND LEVEL PLAN

BASEMENT LEVEL PLAN

SECTION A-A

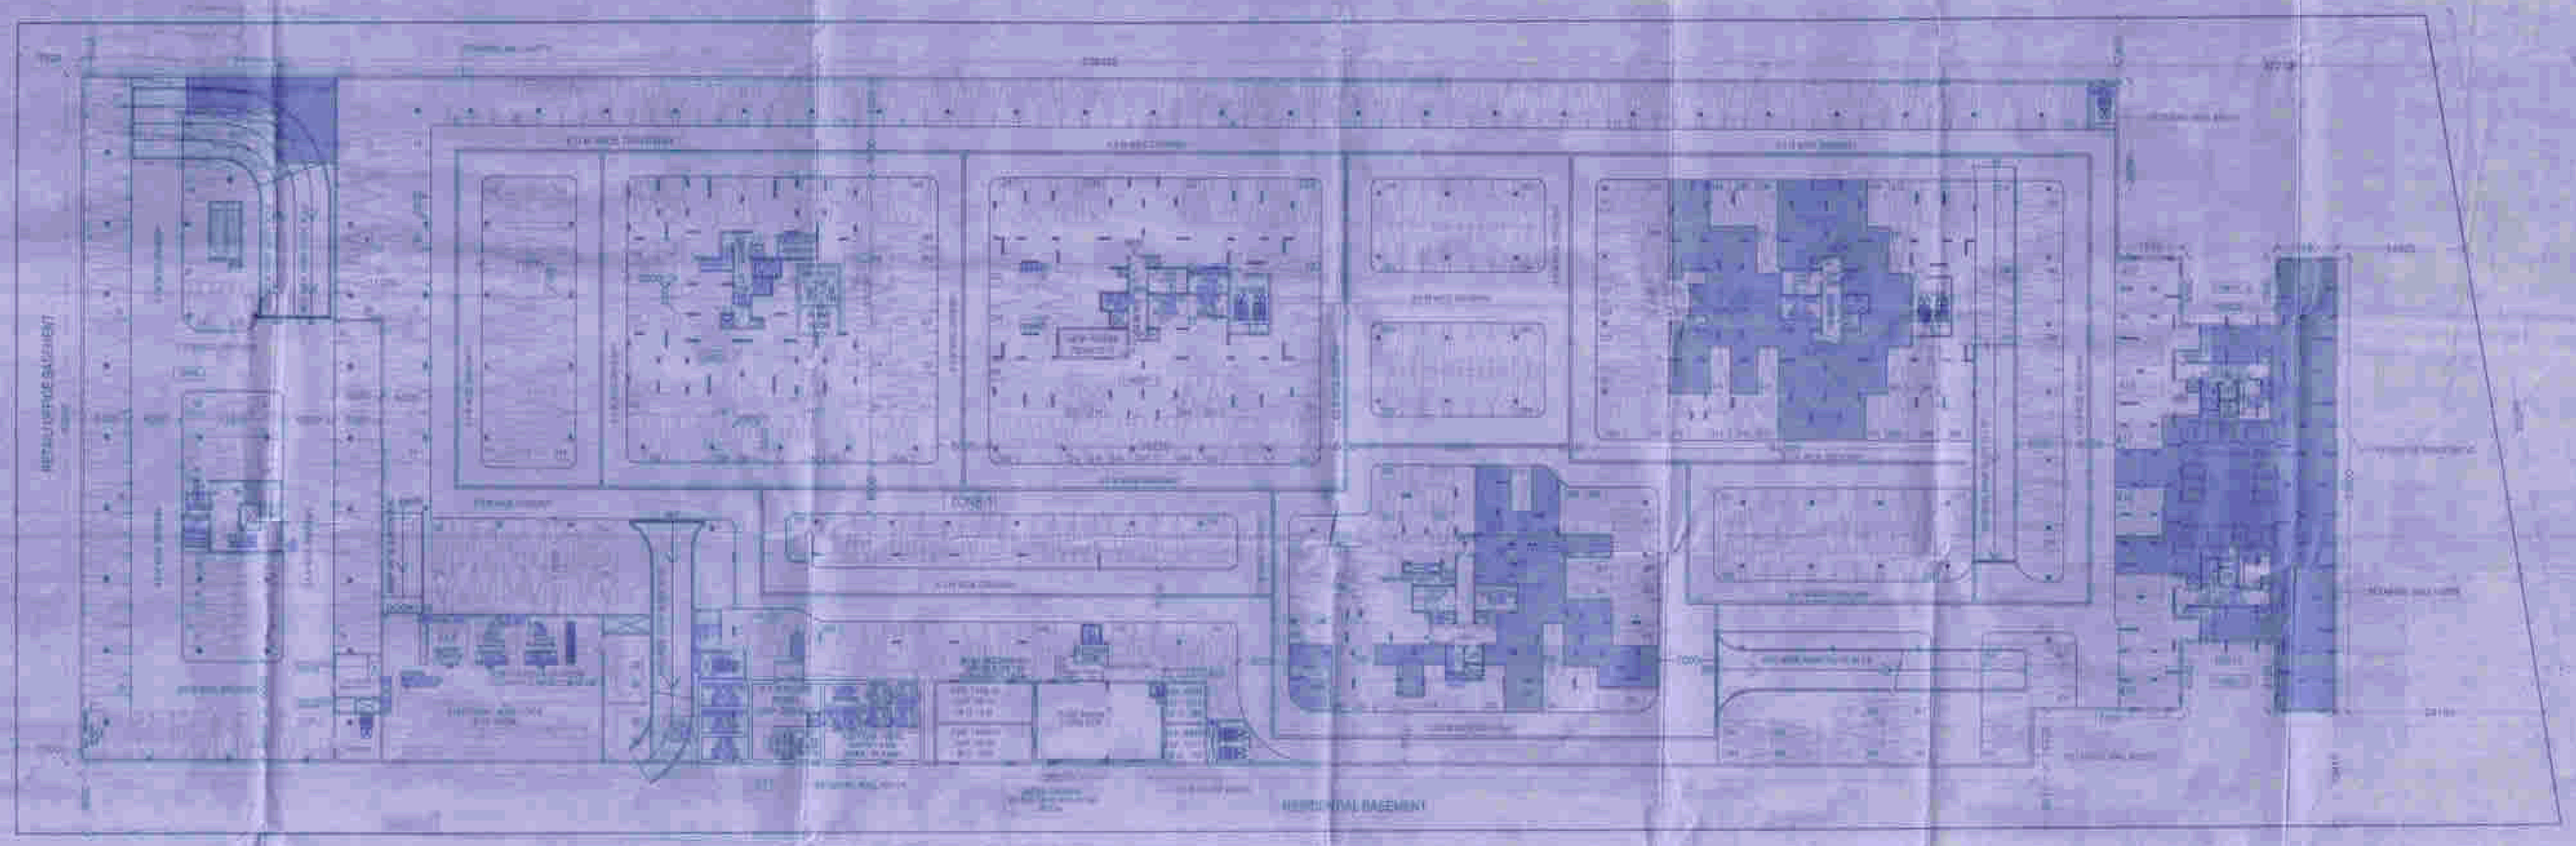

BASEMENT FLOOR PLAN

PROPOSED GROUP HOUSING &
RETAIL SHOPPING OUTLET
AT
MIXED LAND USE PLOT No. - TOG I-A-V-6 & TOG I-A-V-7
VIBHUTI KHAND, GOMTI NAGAR, LUCKNOW
FOR
EXPERION DEVELOPERS PVT. LTD.
(Formerly known as GOLD DEVELOPERS PVT. LTD.)
& EXPERION HOSPITALITY PVT. LTD.
(Formerly known as GOLD RESORTS & HOTELS PVT. LTD.)

AREA STATEMENT

TOTAL		
(1) LIFT LOBBY, STAIRCASE & SERVICE AREA		
(2) PARKING AREA		
(3) TOTAL BASEMENT AREA (COMM.)		
TOTAL		
(1) LIFT LOBBY, STAIRCASE & SERVICE AREA		
(2) PARKING AREA		
(3) TOTAL BASEMENT AREA (COMM.)		
(4) TOTAL BASEMENT AREA (COMM. + H.B.)		

SCALE	DATE	REV. NO.
1:100	NOV. 2016	

DRAWING TITLE
BASEMENT FLOOR PLAN

NORTH
N

DRAWN BY
AJAY KISHORE

PUNIT SRIVASTAV
VASTULIPI
ARCHITECTS & INTERIOR DESIGNERS
VASTU SHASTRA CONSULTANTS
5/173, VIRAM KHAND, GOMTI NAGAR,
LUCKNOW
PH : 9415418151, 9335400099
E-mail : vastulipi@gmail.com Website : www.vastulipi.com