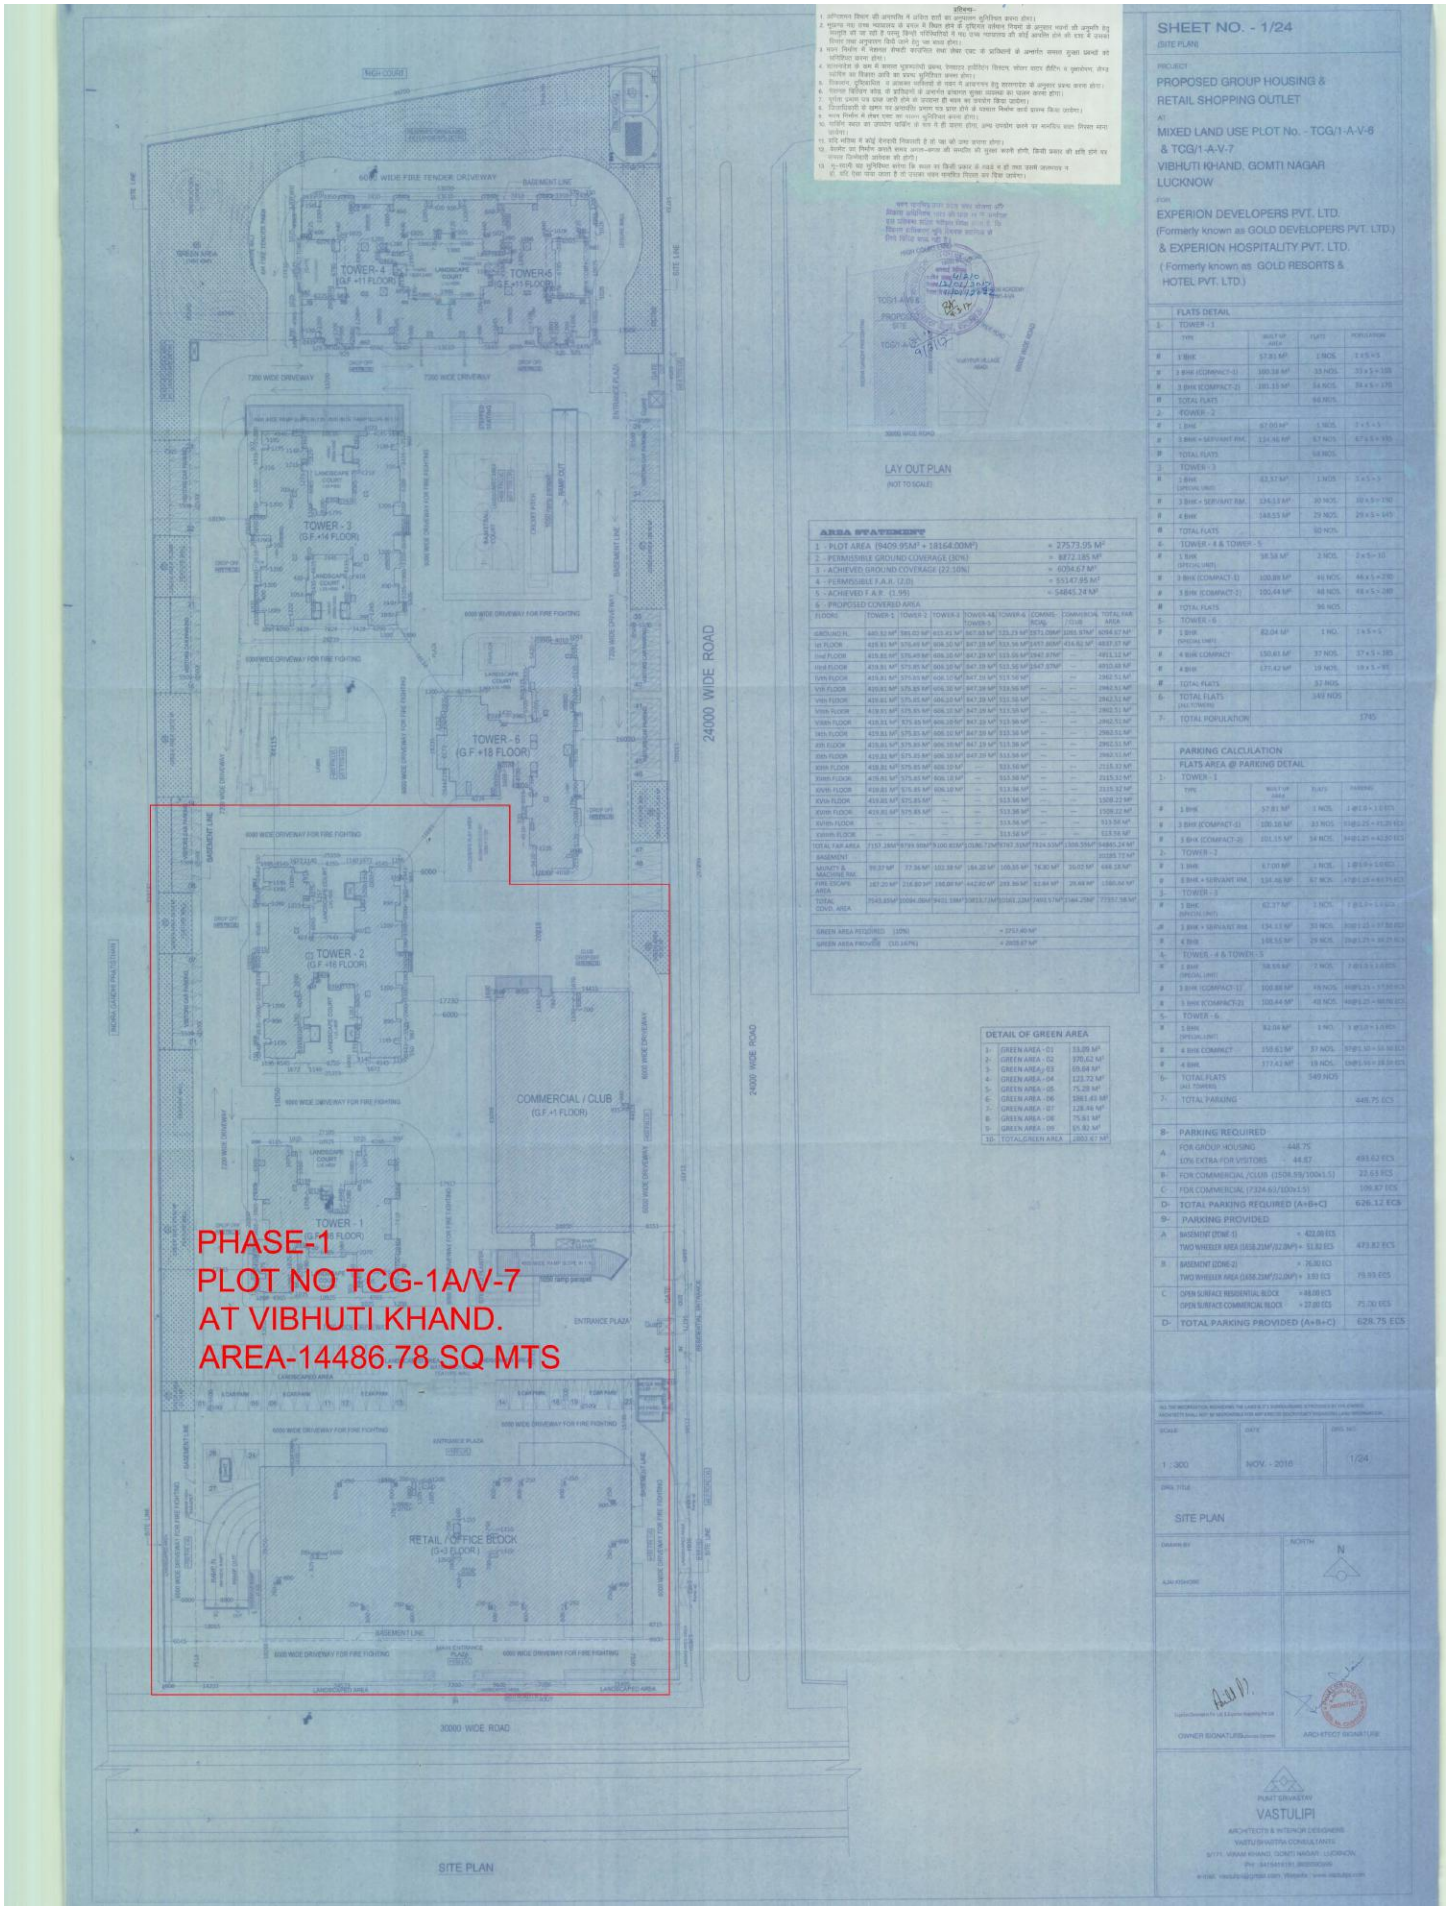
PHASE-1
PLOT NO TCG-1A/V-7
AT VIBHUTI KHAND.
AREA-14486.78 SQ MTS
24000 WIDE ROAD
30000 WIDE ROAD
TOWER-4 (G.F +11 FLOOR)
TOWER-5 (G.F +11 FLOOR)
TOWER - 3 (G.F +14 FLOOR)
TOWER - 6 (G.F +18 FLOOR)
TOWER - 2 (G.F +16 FLOOR)
TOWER - 1 (G.F +16 FLOOR)
COMMERCIAL / CLUB (G.F +1 FLOOR)
RETAIL / OFFICE BLOCK (G+3 FLOOR)
ENTRANCE PLAZA
SITE PLAN
LAY OUT PLAN
(NOT TO SCALE)
SHEET NO. - 1/24
(SITE PLAN)
PROJECT
PROPOSED GROUP HOUSING & RETAIL SHOPPING OUTLET
AT
MIXED LAND USE PLOT No. - TCG/1-A-V-8 & TCG/1-A-V-7
VIBHUTI KHAND, GOMTI NAGAR
LUCKNOW
FOR
EXPERION DEVELOPERS PVT. LTD.
(Formerly known as GOLD DEVELOPERS PVT. LTD.)
& EXPERION HOSPITALITY PVT. LTD.
(Formerly known as GOLD RESORTS & HOTEL PVT. LTD.)
FLATS DETAIL
PARKING CALCULATION
FLATS AREA @ PARKING DETAIL
PARKING REQUIRED
PARKING PROVIDED
SCALE 1 : 300
DATE NOV. - 2016
DWG. NO. 1/24
DWG. TITLE
SITE PLAN
NORTH
OWNER SIGNATURE
ARCHITECT SIGNATURE
PUNIT SRIVASTAV
VASTULIPI
ARCHITECTS & INTERIOR DESIGNERS
VASTU SHASTRA CONSULTANTS
6/171, VIBHAV KHAND, GOMTI NAGAR, LUCKNOW