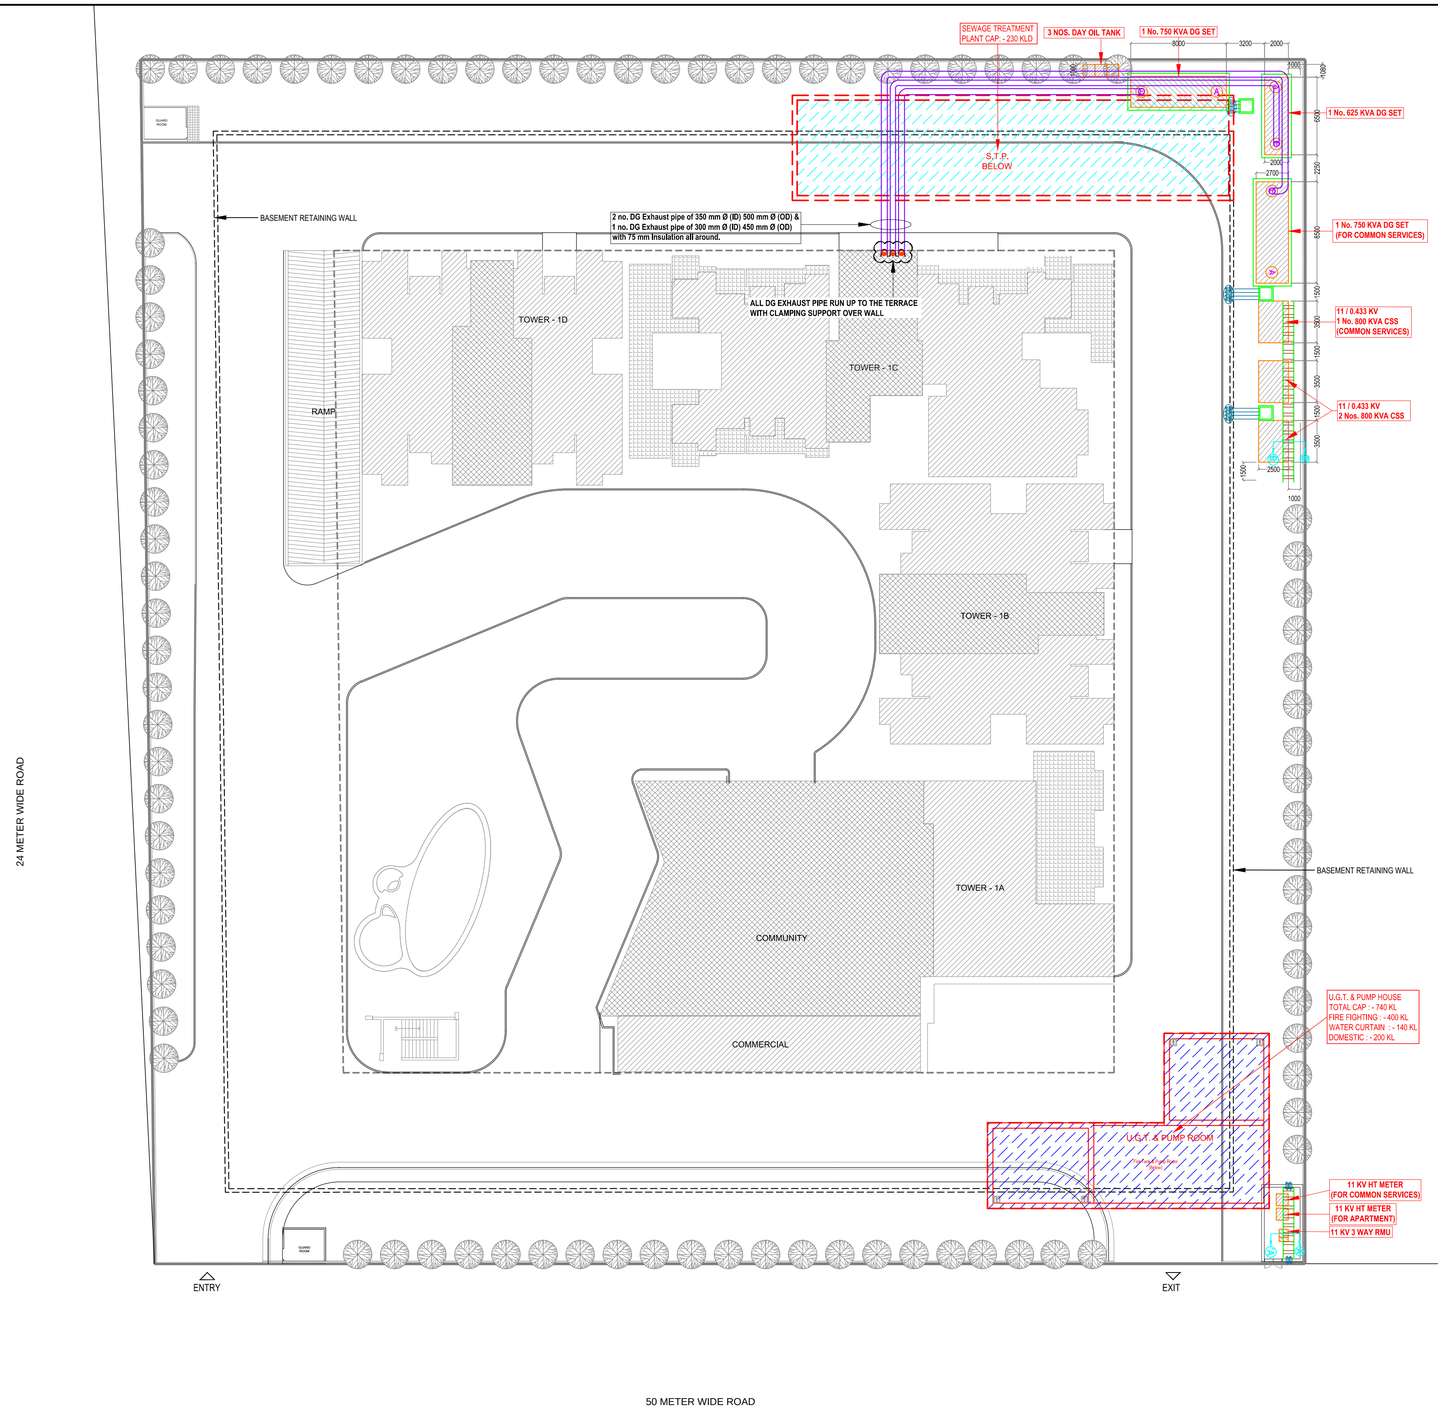

NORTH:

PROJECT :

GROUP HOUSING AT PLOT NO : 3/SP-07,
SECTOR -03 ,SIDDHARTH VIHAR, GHAZIABAD

CLIENT :

KENDRIYA JAL AYOG

DEVELOPER :

TANDT INFRA BUILDER PVT. LTD.

SHEET TITLE :

LAYOUT PLAN
ELECTRICAL SETTING-OUT PLAN