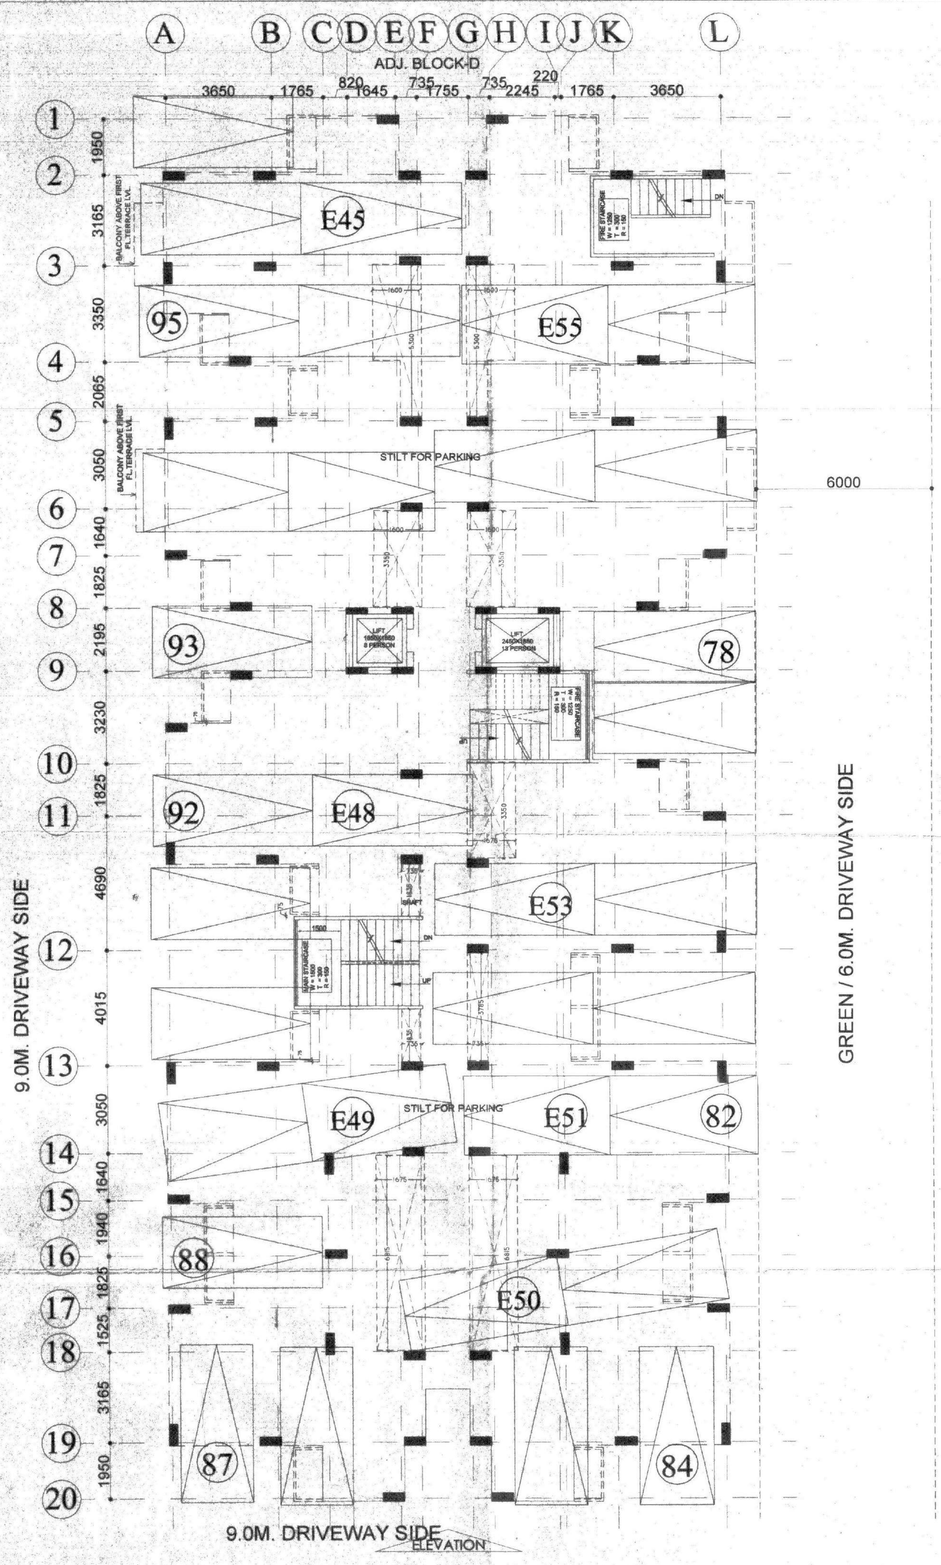

STILT FLOOR PLAN

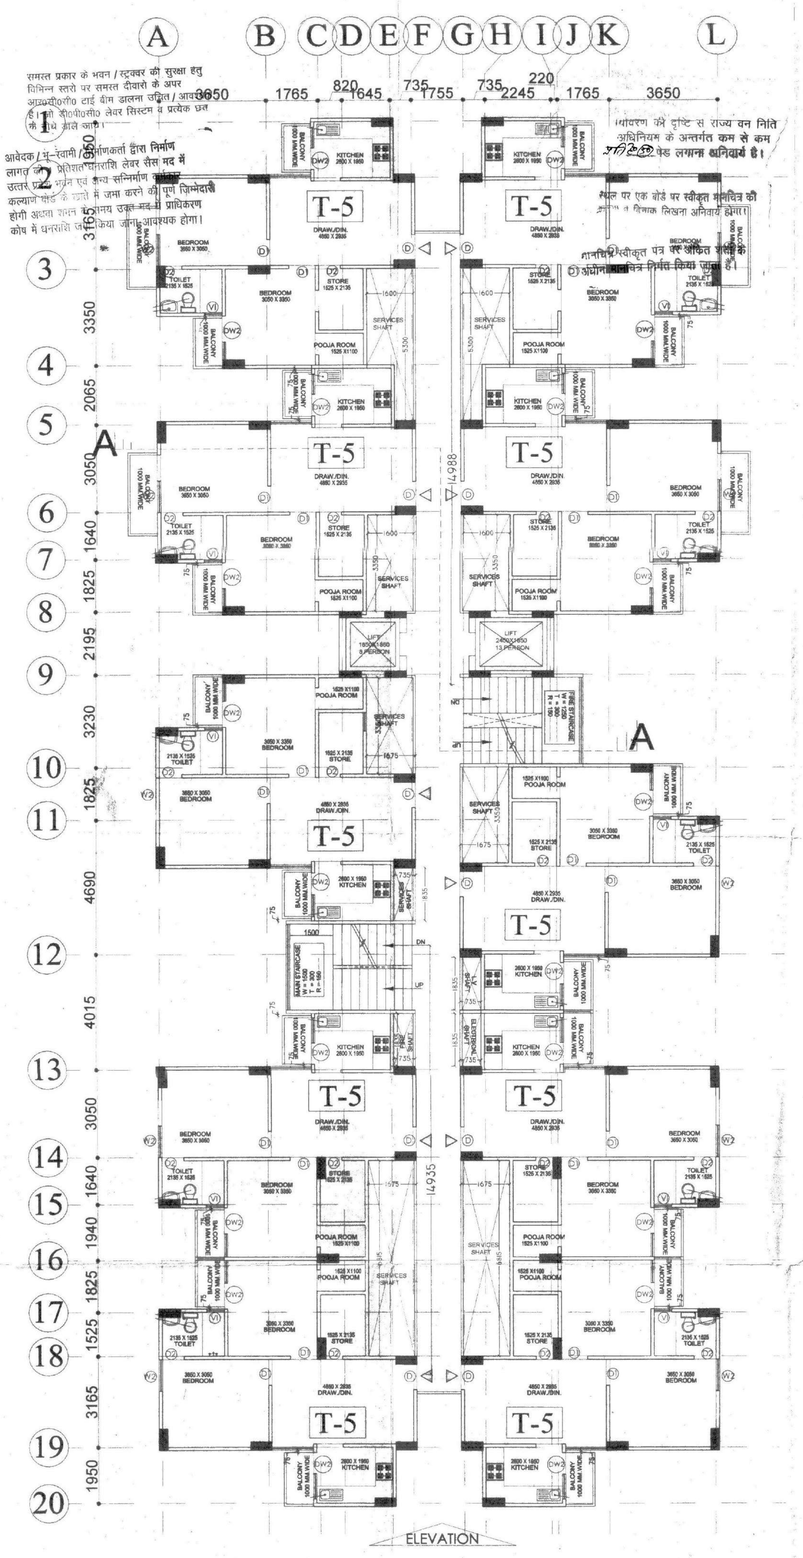

UPP.GROUND to 13TH FLOOR PLAN

समस्त प्रकार के भवन / स्ट्रक्चर की सुरक्षा हेतु विभिन्न स्तरों पर समस्त दीवारों के अपर आर.सी.सी. टाई बीम डालना उचित / आवश्यक है तथा सी.पी.पी.सी. लेवर सिस्टम व प्रत्येक छत पर वाटर प्रूफिंग करना।

आवेदक / भू-स्वामी / भवन निर्माणकर्ता द्वारा निर्माण लागत पर विशेष धनराशि लेबर सैस मद में उत्तर प्रदेश भवन एवं अन्य सन्निर्माण कर्मकार कल्याण बोर्ड के खाते में जमा करने की पूर्ण जिम्मेदारी होगी अथवा शासन द्वारा समय समय पर जारी प्राधिकरण कोष में धनराशि जमा किया जाना आवश्यक होगा।

नगर निवेशक
गाजियाबाद विकास प्राधिकरण
गाजियाबाद

नगर निवेशक
गाजियाबाद विकास प्राधिकरण
गाजियाबाद

नगर निवेशक
गाजियाबाद विकास प्राधिकरण
गाजियाबाद

AREA STATEMENT (BLOCK-E)

S.No.	FLOORS	AREA(sq.mt.)	UNITS
1	STILT FLOOR	638.00	NON FAR
2	UPP.GROUND FLOOR	638.00	10
3	FIRST FLOOR	630.04	10
4	SECOND FLOOR	630.04	10
5	THIRD FLOOR	630.04	10
6	FOURTH FLOOR	630.04	10
7	FIFTH FLOOR	630.04	10
8	SIXTH FLOOR	630.04	10
9	SEVENTH FLOOR	630.04	10
10	EIGHTH FLOOR	630.04	10
11	NINTH FLOOR	630.04	10
12	TENTH FLOOR	630.04	10
13	ELEVENTH FLOOR	630.04	10
14	TWELTH FLOOR	630.04	10
15	THIRTEENTH FLOOR	630.04	10
	TOTAL (2 to 15)	8828.52	140

OPENING SCHEDULE OF DOORS & WINDOWS

S.NO.	TYPE	SIZE (mm)		
1	DW1	1975 X 2500	0.00 / 900	2500
2	DW2	1940 X 2500	0.00 / 900	2500
3	DW3	1500 X 2500	0.00 / 900	2500
4	DW4	1400 X 2500	0.00 / 900	2500
5	DW5	1300 X 2500	0.00 / 900	2500
6	D	1050 X 2100	0.00	2100
7	D1	900 X 2100	0.00	2100
8	D2	750 X 2100	0.00	2100
9	W1	1400 X 1450	1200	2500
10	W2	1200 X 1450	1200	2500
11	W3	900 X 1350	1200	2500
12	V1	750 X 900	1250	2350
13	V2	600 X 900	1450	2350

PROJECT:-
REVISED SUBMISSION DRAWING FOR THE PROPOSED GROUP HOUSING PROJECT "S.C.C. SAPPHIRE" AT KH. NO. -1010m,1011 & 1012 AT VILLAGE NOORNAGAR GHAZIABAD (U.P.)

OWNER:-
M/s. S. C. C. BUILDER (P.) LTD.
DIRECTOR - Mr. VIPUL GIRI

RAJ KUMAR SHARMA
Architect
Regd. No. CA/2012/58182

OWNER SIGN: ARCHITECT SIGN:

DRAWING TITLE: FLOOR PLAN BLOCK - E

ER. SADAWAND OJHA
ME (CMI)
Structural Consultants
Swati Structure Solution Pvt. Ltd
H.O. 503, Shah-Heva Corporate Tower, Plot No. 1, Community Centre Sector-6, Rohini, Delhi-110085

Architects Engineers & Consultants
Office: 8/1,FLAT NO.3,ROOF NAGAR,DELHI-110007

SCALE	DEALT BY	CHECKED BY	DATE	DRG. No.
NTS				SD-21