PRODUCED BY AN AUTODESK EDUCATIONAL PRODUCT

15/27

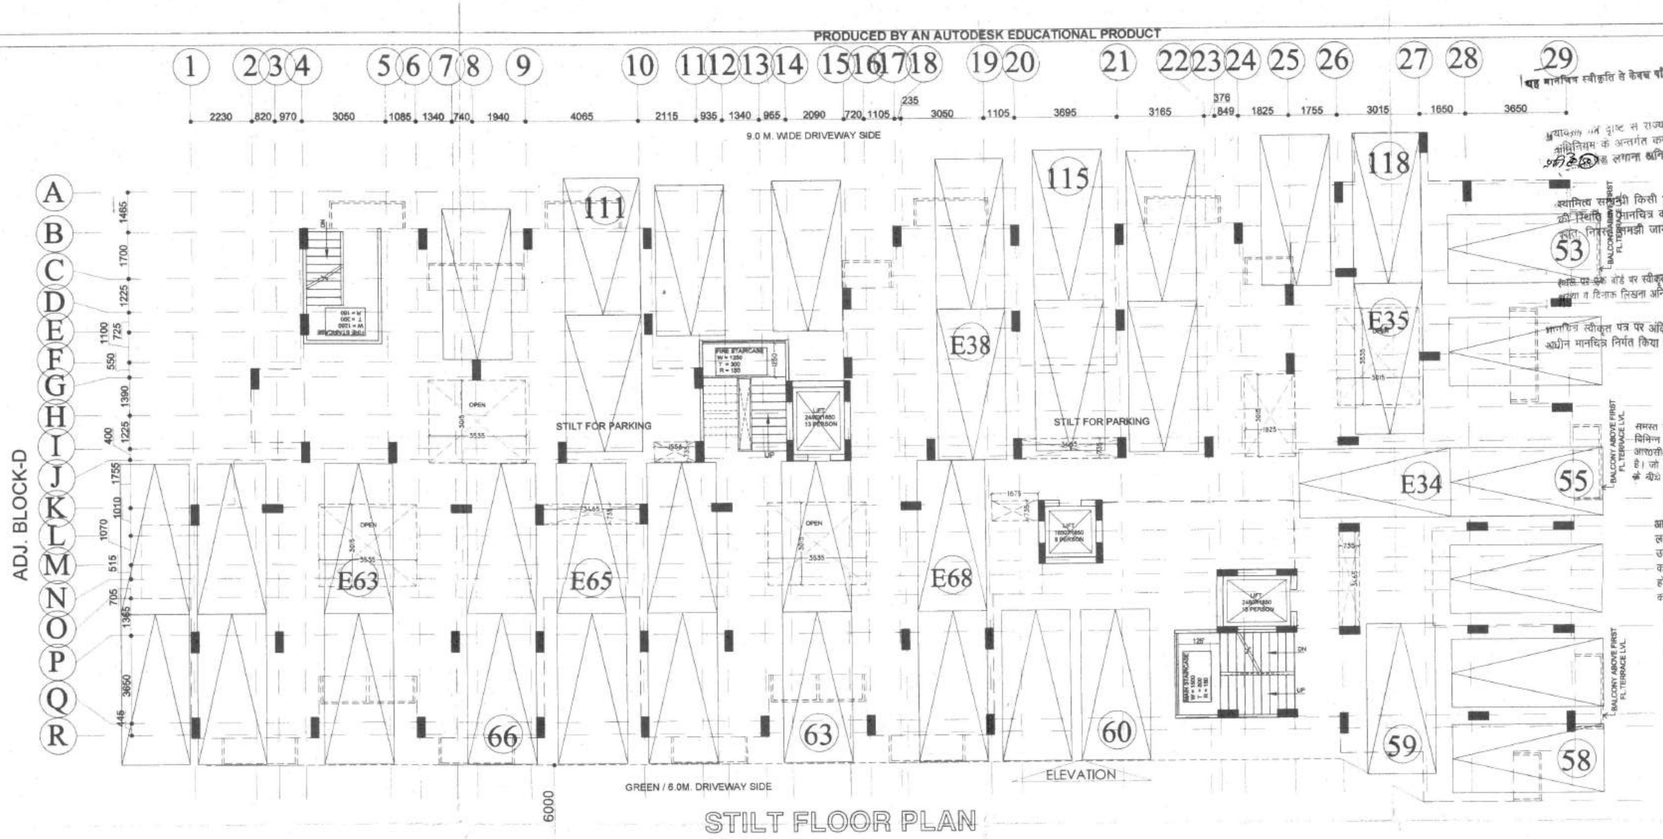

STILT FLOOR PLAN

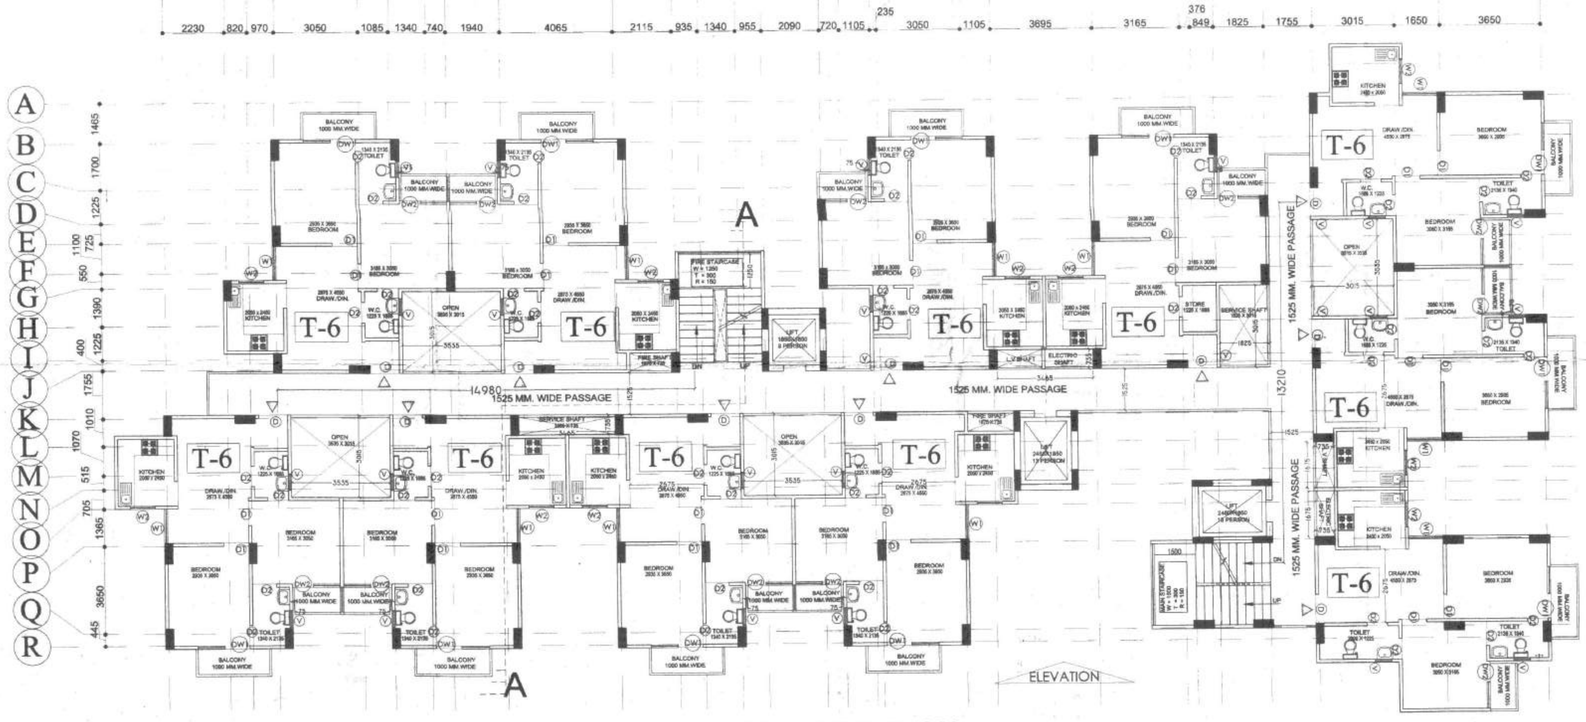

UPP. GROUND to 11TH FLOOR PLAN

OPENING SCHEDULE OF DOORS & WINDOWS				
S.NO.	TYPE	SIZE (mm)	SILL (mm)	LINTEL
1	DW1	1975 X 2500	0.00 / 900	2500
2	DW2	1940 X 2500	0.00 / 900	2500
3	DW3	1500 X 2500	0.00 / 900	2500
4	DW4	1400 X 2500	0.00 / 900	2500
5	DW5	1300 X 2500	0.00 / 900	2500
6	D	1050 X 2100	0.00	2100
7	D1	900 X 2100	0.00	2100
8	D2	750 X 2100	0.00	2100
9	W1	1400 X 1450	1200	2500
10	W2	1200 X 1450	1200	2500
11	W3	900 X 1350	1200	2500
12	V1	750 X 900	1250	2350
13	V2	600 X 900	1450	2350

यह मानचित्र स्वीकृति से केवल पाँच वर्ष तक वैध है

भवन के दृष्टि से राज्य वन निति अधिनियम के अन्तर्गत कम से कम [illegible] लगाना अनिवार्य है।

स्वामित्व सम्बन्धी किसी भी विवाद की स्थिति में मानचित्र की स्वीकृति रद्द/निरस्त समझी जायेगी।

साइट पर एक बोर्ड पर स्वीकृत मानचित्र की [illegible] व दिनांक लिखना अनिवार्य होगा।

मानचित्र स्वीकृत पत्र पर अंकित शर्तों के अधीन मानचित्र निर्गत किया जाता है।

सम्पूर्ण प्रकार के भवन / स्ट्रक्चर की सुरक्षा हेतु विभिन्न तलों पर समस्त दीवारों के ऊपर आरसीसी टाई बीम डालना उचित / आवश्यक है। जो [illegible] लेवर सिल्स व प्रत्येक छत के बीच [illegible] जाये।

आवेदक / भू-स्वामी / निर्माणकर्ता द्वारा निर्माण [illegible] प्रतिशत धनराशि लेबर सैस मद में [illegible] भवन एवं अन्य सन्निर्माण कर्मकार [illegible] बोर्ड के खाते में जमा [illegible] जिम्मेदारी [illegible] पंजीकरण [illegible] होगा।

1910/GMP/STP-01/GH4/13-14
03-10-13

[illegible]
प्राधिकृत अधिकारी
गा०डा०वि०प्रा०

सहायक अभियन्ता
गा०वि०प्रा०

अवर अभियन्ता
गा०वि०प्रा०

संलग्न नियमों के अनुसार सुपरवाइज हुआ
नक्शा ही निर्माण कार्य किया जायेगा

PROJECT:-
REVISED SUBMISSION DRAWING FOR THE PROPOSED GROUP HOUSING PROJECT
" S.C.C. SAPPHIRE " AT KH. NO.-1010m,1011 & 1012
AT VILLAGE NOORNAGAR GHAZIABAD (U.P.)

OWNER:-
M/s. S. C. C. BUILDER (P.) LTD.
DIRECTOR - Mr. VIPUL GIRI

RAJ KUMAR SHARMA
Architect
Regd. No. CA/2012/58182

OWNER SIGN: | ARCHITECT SIGN:

DRAWING TITLE:
STILT & UPP.GROUND to 12TH FLOOR PLAN (BLOCK-C)

ER. SADANAND OJHA
ME (CWR)
Structural Consultants
Swoil Structure Solution Pvt. Ltd
H.O. 202, Navdeep Corporate Tower, Plot No. [illegible] Community Centre Sector-[illegible], Rohini, Delhi-110085

Aashirwad Architectural Services Pvt. Ltd.
Architects,Engineers,Interior Designers,Vastu Consultant
Office: S/1,FLAT NO.5,ROOP NAGAR,DELHI-110007
Phone: 9871382765, 9910770101
Email: aashirwadarchitects@yahoo.com

SCALE	DEALT BY	CHECKED BY	DATE	DRG. No.
NTS				SD-15

PRODUCED BY AN AUTODESK EDUCATIONAL PRODUCT
PRODUCED BY AN AUTODESK EDUCATIONAL PRODUCT
PRODUCED BY AN AUTODESK EDUCATIONAL PRODUCT