PRODUCED BY AN AUTODESK EDUCATIONAL PRODUCT

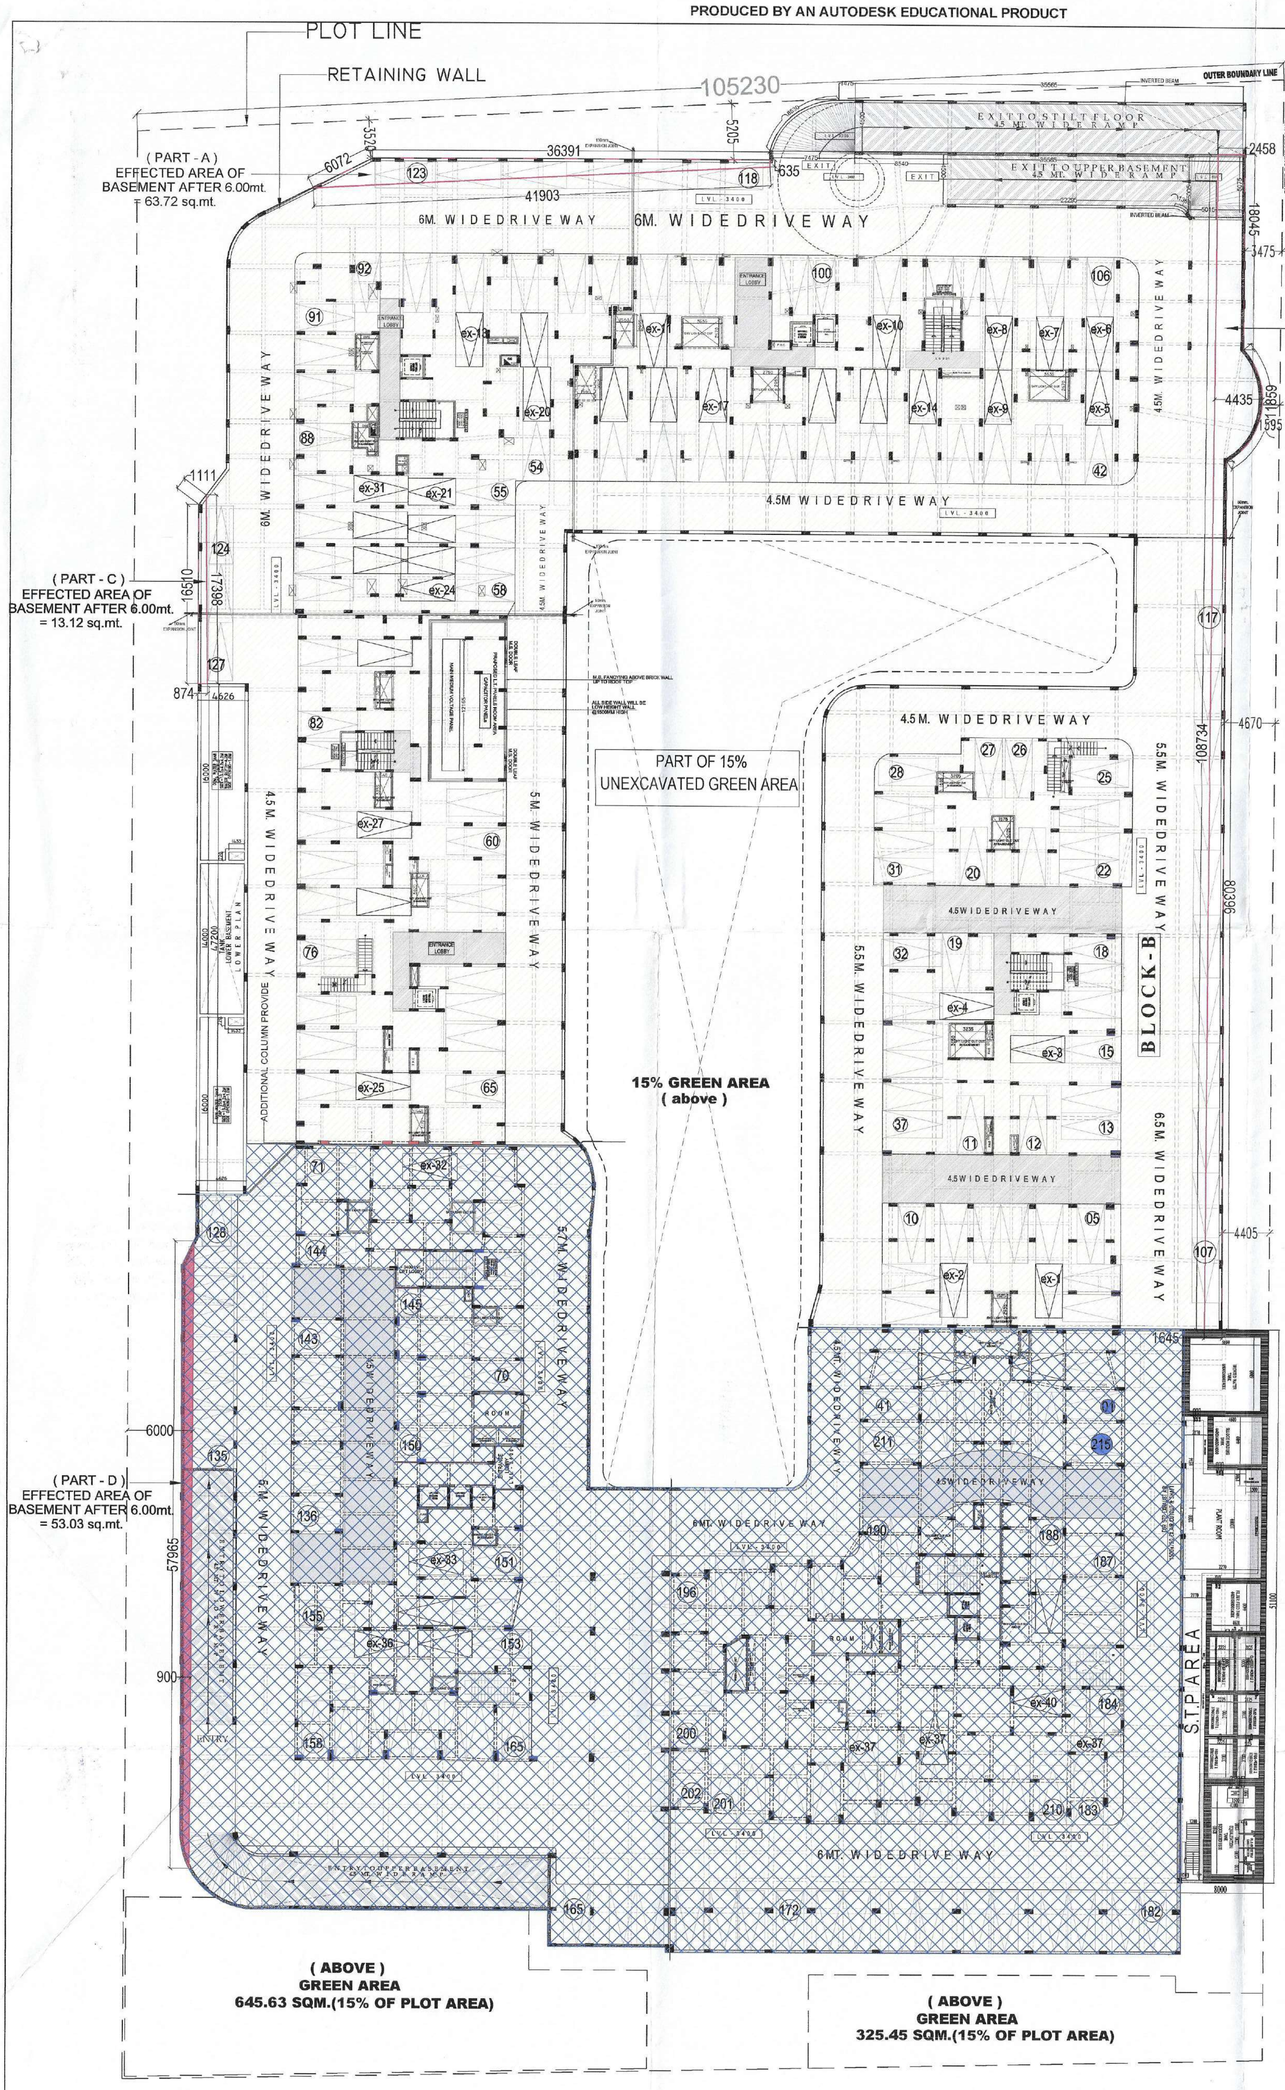

UPPER BASEMENT PLAN

BASEMENT EFFECTED AREA ALREADY COMPOUNDED		
(PART -A) EFFECTED AREA		
S. NO.	DIMENSION	AREA (SQ. MTR)
1	as per calculation	63.72
(PART -B) EFFECTED AREA		
1	as per calculation	195.52
(PART -C) EFFECTED AREA		
1	as per calculation	13.12
PART -A + PART -B + PART -C = TOTAL = 272.36		

BASEMENT EFFECTED AREA TO BE COMPOUND		
(PART -D) EFFECTED AREA		
S. NO.	DIMENSION	AREA (SQ. MTR)
1	as per calculation	53.03

ALREADY COMPOUNDED
BLOCK - B , C , D , E

EXISTING
BLOCK - A , F

EFFECTED BASEMENT AREA AFTER 6.00mt.

पर्यावरण की दृष्टि से राज्य वन निति अधिनियम के ... से कम पेड़ लगाना अनिवार्य है।

स्वामित्व सम्बन्धी किसी भी विवाद की स्थिति मे मानचित्र की स्वीकृति स्वतः निरस्त समझी जायेगी।

"अधिवक्ता एवं उनके कार्यरत श्रमिको का श्रम विभाग के नियमानुसार पंजीयन कराया जाना आवश्यक है।"

मानचित्र स्वीकृत पत्र पर अंकित शर्तो के अधीन मानचित्र निर्गत किया जाता है।

समस्त प्रकार के भवन/ स्ट्रक्चर का सुरक्षा हेतु विभिन्न स्तरों पर समस्त दीवारों के ऊपर बारूसीएसीए टाई बीम डालना उचित/आवश्यक है। जो डीएपीएसीए लेयर सिस्टम व प्रत्येक छत के नीचे डाले जाये।

यह मानचित्र स्वीकृति से केवल पाँच वर्ष तक वैध है

"निर्माणाधीन अवधि में निर्माण स्थल पर धूल से बचने हेतु समुचित कवर का प्राविधान किया जाए निर्माण सामग्री के परिचालक एवं उनके उपयोग की अवधि में निर्माण सामग्रियो पर पानी का छिड़काव एवं डस्ट सप्रेशन यूनिट का उपयोग अनिवार्य रूप से किया जाए निर्माण सामग्रियो को ले जाने हेतु ढके हुए वाहनो का प्रयोग किया जाए।"

स्थल पर एक बोर्ड पर स्वीकृत मानचित्र की संख्या व दिनांक लिखना अनिवार्य होगा।

विभुत नियमो के अनुसार सुरक्षित दूरी छोड़कर ही निर्माण कार्य किया जाये

PROJECT:-
SUBMISSION DRAWING FOR THE GROUP HOUSING PROJECT
" S.C.C. SAPPHIRE "AT KH. NO. -1010,1011 & 1012 AT VILLAGE NOORNAGAR GHAZIABAD (U.P.)

OWNER:-
M/s. S. C. C. BUILDER (P.) LTD.
M/s. SHRINE BUILDTECH (P.) LTD.

DIRECTOR:-
Mr. VIPUL GIRI

OWNER SIGN: | ARCHITECT SIGN:

DRAWING TITLE : UPPER BASEMENT PLAN

ANUJ AGARWAL ARCHITECTS
OFFICE:- A-244 KAUSHAMBI GHAZIABAD (U.P.)
Ph:-0120 - 6454182 , 4165712, TEL. FAX - 2773592
e-mail : arch.anujagarwal@gmail.com

SCALE	DEALT BY	CHECKED BY	DATE	DRG. No.
NTS				SD-02

PRODUCED BY AN AUTODESK EDUCATIONAL PRODUCT
PRODUCED BY AN AUTODESK EDUCATIONAL PRODUCT
PRODUCED BY AN AUTODESK EDUCATIONAL PRODUCT