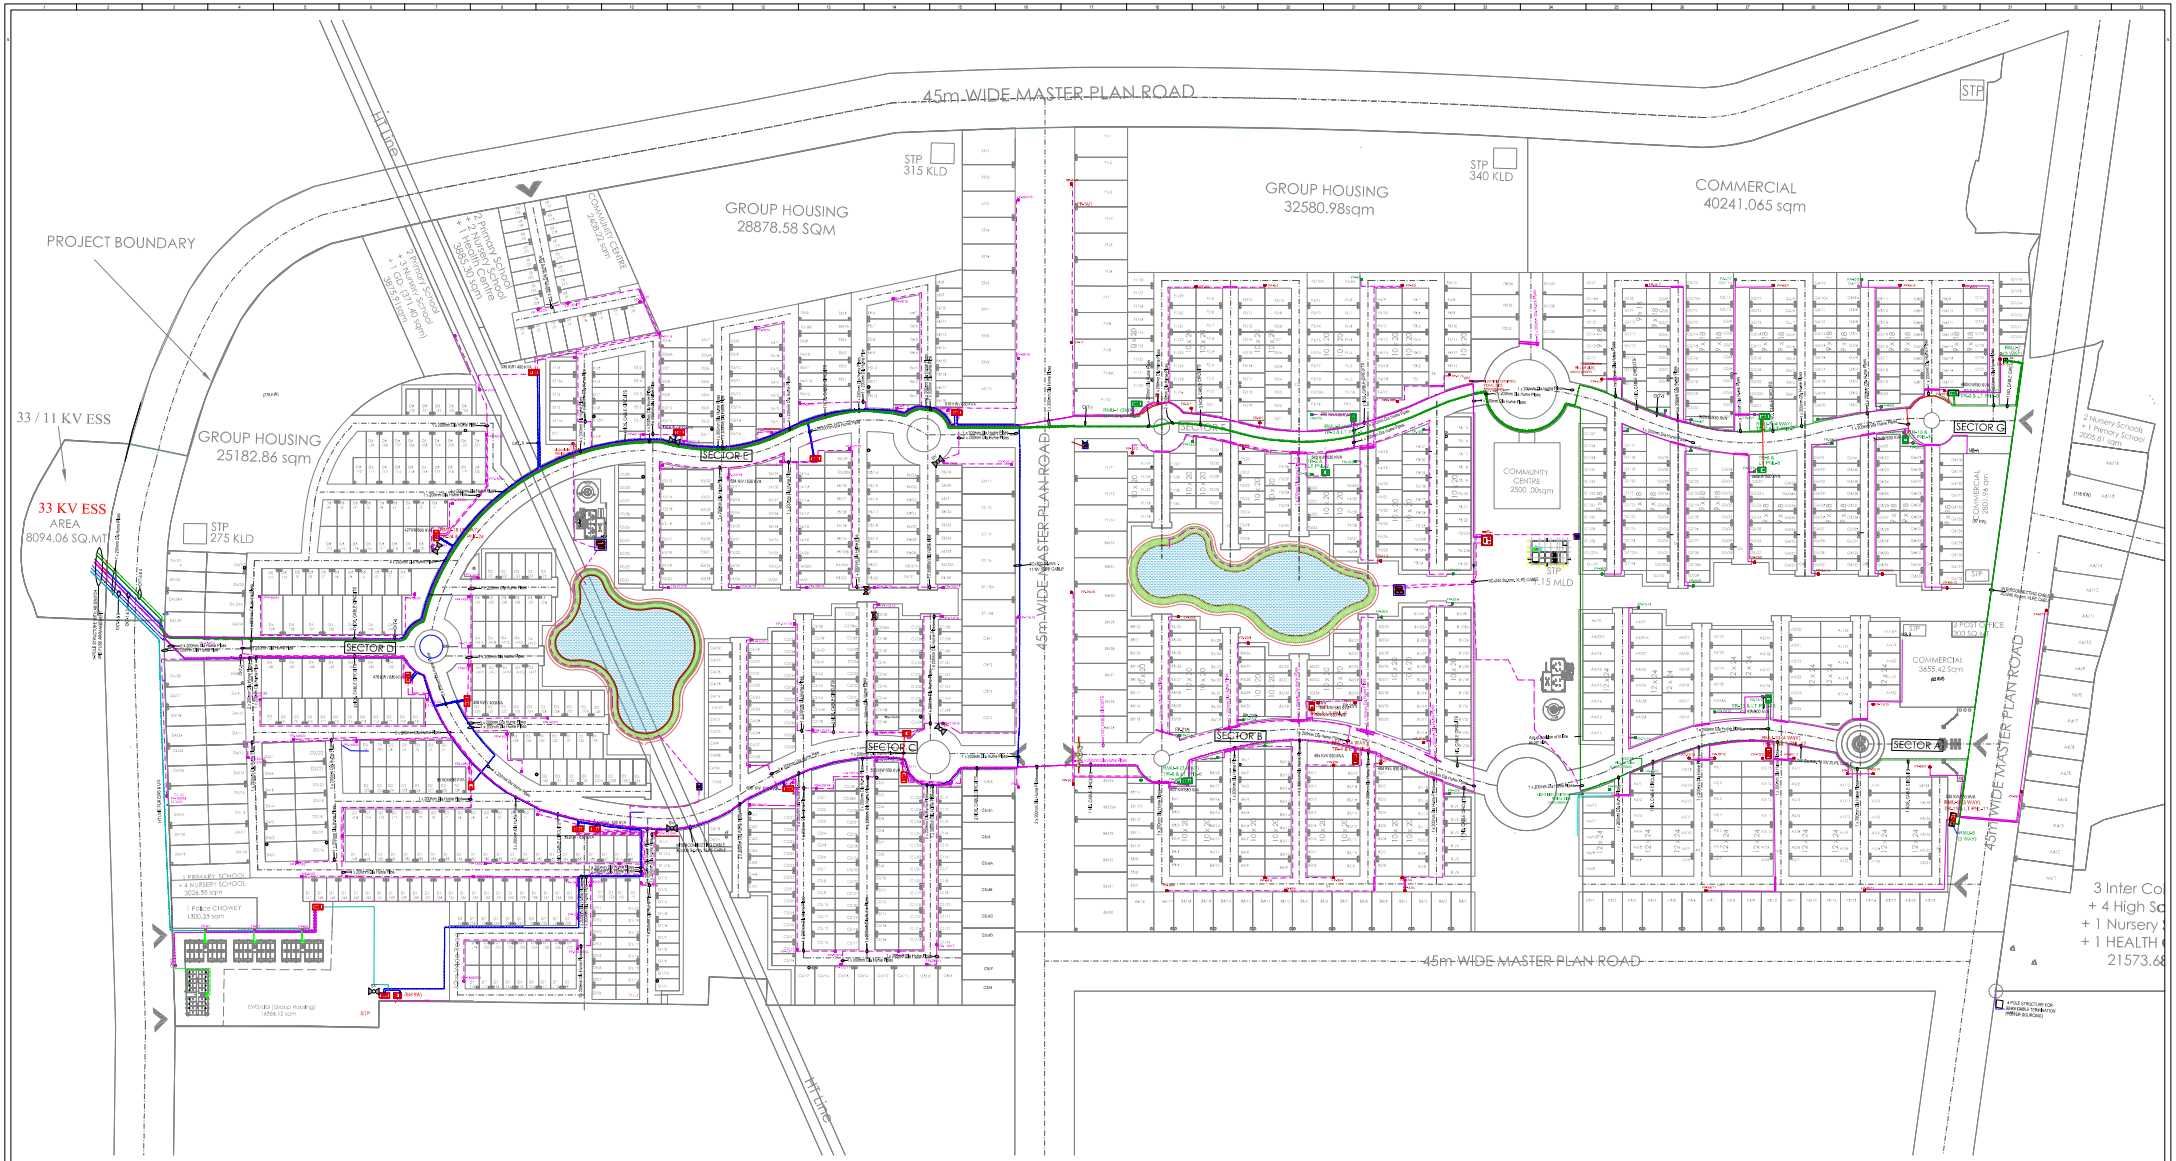

Project Title :

GOMTI GREENS

An Integrated Township At Lucknow

Legends	Description
	RMU,TRANSFORMER & LT PANEL
	11 KV 3Cx300 Sq.mm. XLPE CABLE or as/spec.
	11 KV 3Cx240 Sq.mm. XLPE CABLE or as/spec.
	11 KV 3Cx240 Sq.mm. XLPE CABLE or as/spec.
	11 KV 3Cx240 Sq.mm. XLPE CABLE or as/spec.
	11 KV 3Cx120 Sq.mm. XLPE CABLE or as/spec.
	200 mm dia. Hume pipe of NP- 3 class or as/spec.
	H-POLE STRUCTURE WITH AB SWITCH AND FUSE ARRANGEMENT
	Hume pipe/Sleeve no's

Rev.	Date	Description	DRN.	DGN.	CHD.	APP.
	06.04.2017	GOOD FOR CONSTRUCTION				

Revisions

EMAAR

Drawing Title

HT NETWORK & LT LAYOUT

Purpose	GOOD FOR CONSTRUCTION
Approved	
Checked	
Dealt & Design	
Drawn	

Scale	Size	Rev.
1:2000	A1	

Drawing Number