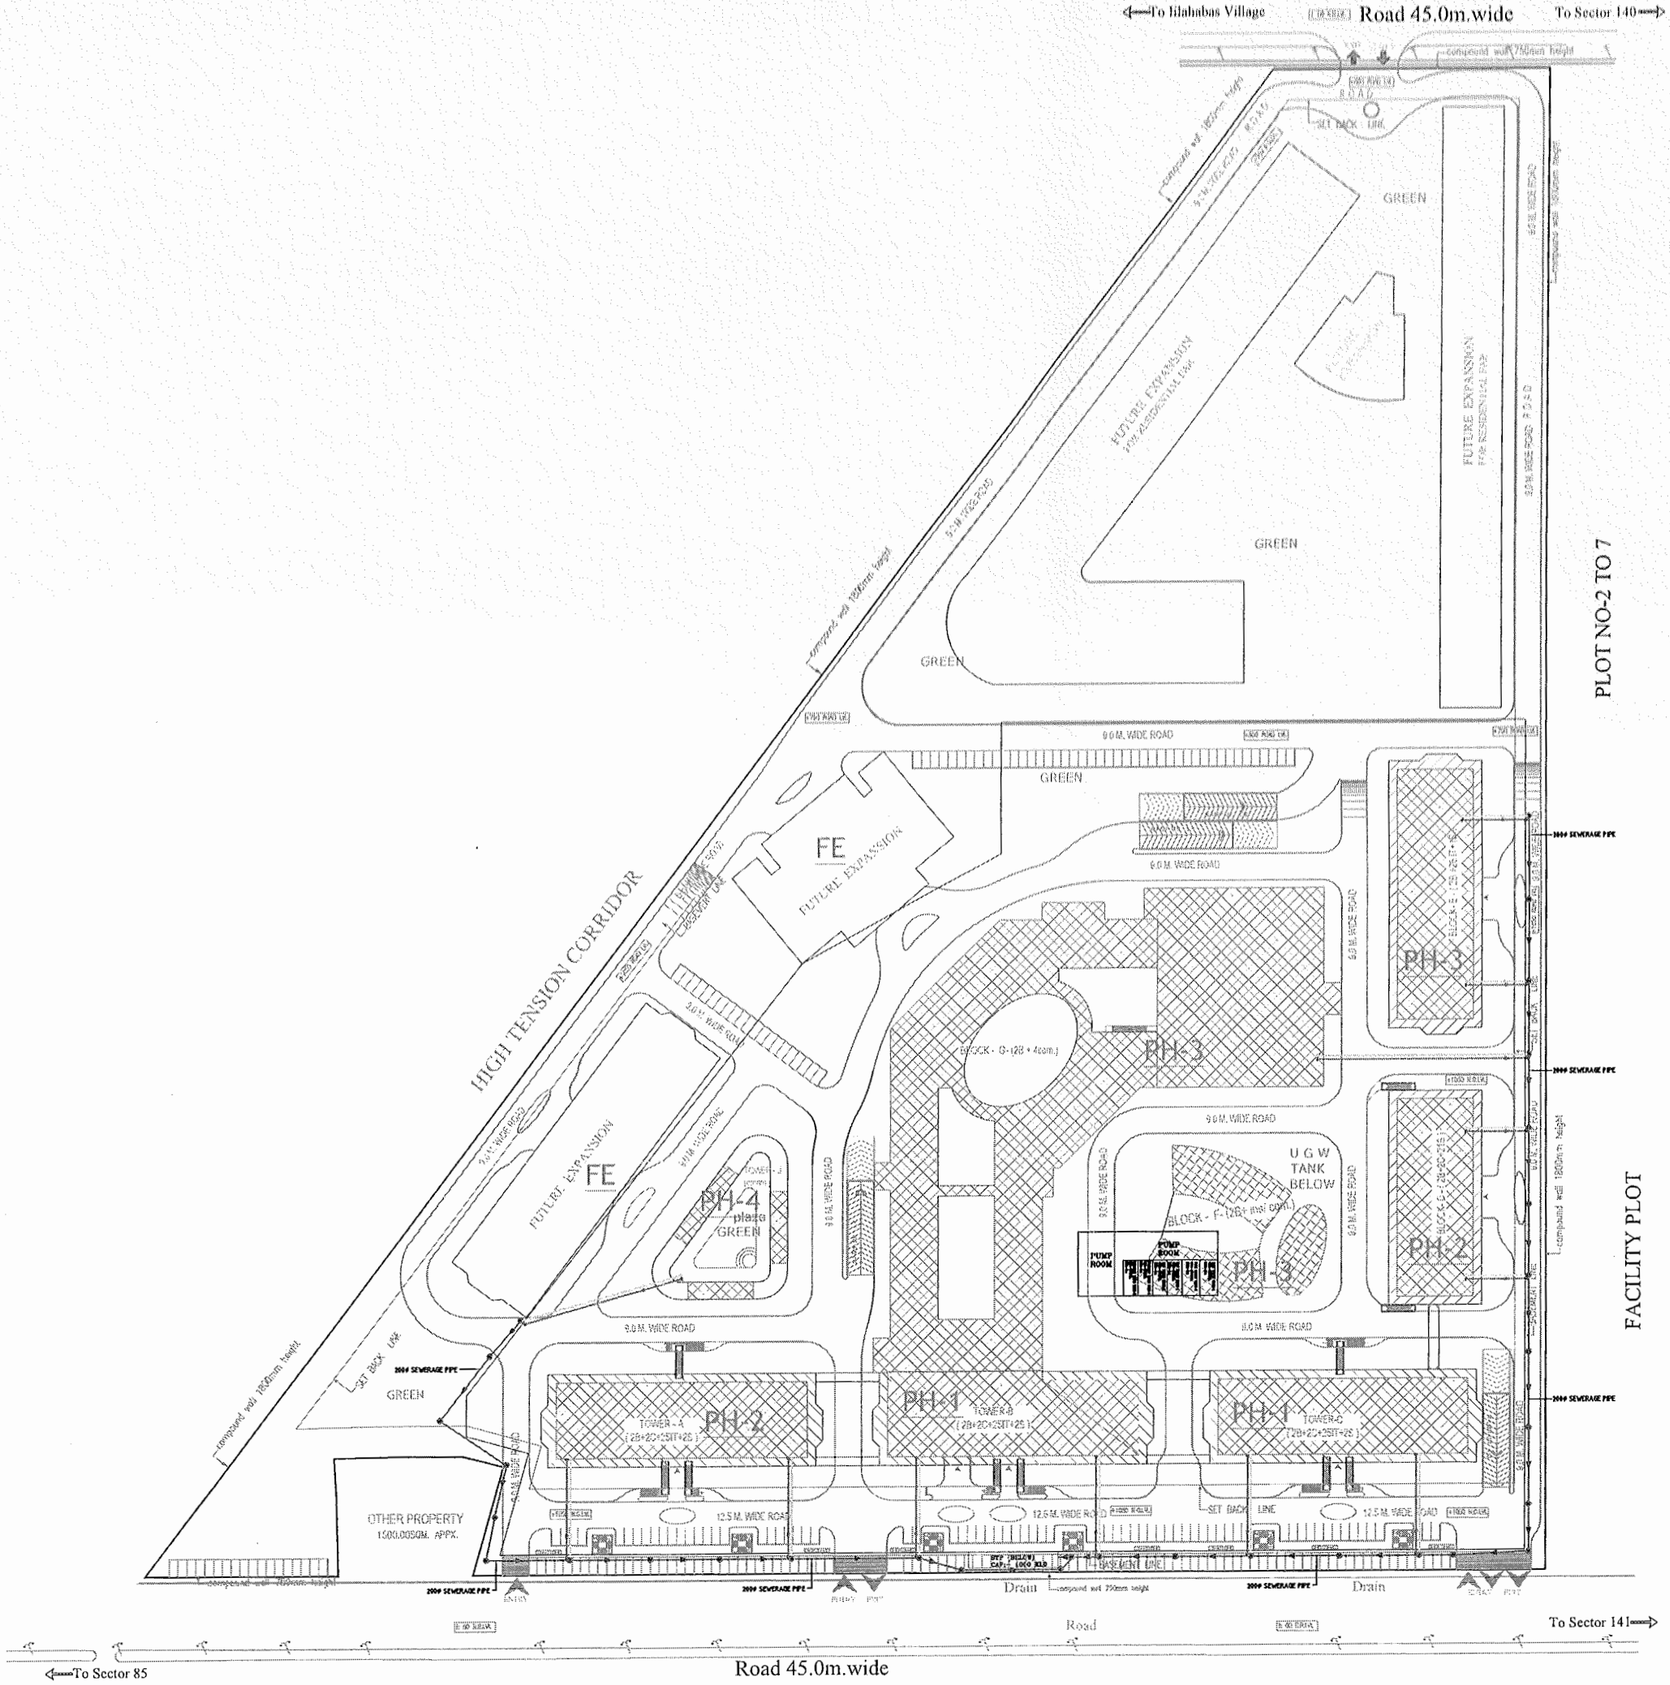

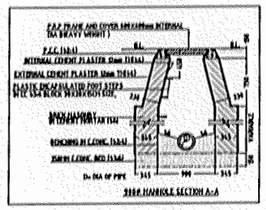

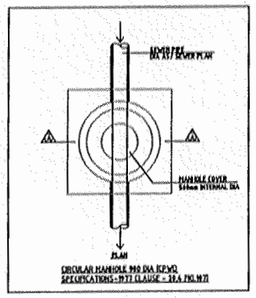

Sec.	SEWERAGE LEGEND	SYMBOL
1.	SEWER MANHOLE	
2.	GULLY TRAP	
3.	SEWERAGE LINE	

SIZE OF MANHOLE WITH REFERENCE TO DEPTH	
DEPTH	SIZE OF MANHOLE
0.75m TO 1.45m	900mm DIA
1.45m TO 2.30m	1200mm DIA
2.30m TO 9.0m	1500mm DIA

This drawing all its contents is the sole property of SPACE COMBINE copying of this drawing or part thereof or its use in any form whatsoever without the written permission of SPACE COMBINE is strictly prohibited

rev. no.	date	revision

prints. no.	date	issued to

title:- SITE PLAN

subtitle:- SEWERAGE SITE LAYOUT PLAN

project:- PROPOSED IT PARK / ITES
Plot No. 1, Sector- 90, Noida

Client:- C B S INTERNATIONAL PROJECTS Pvt. Ltd.
Plot No.- 1, Sector-90, Noida Expressway,Noida. Tel.- 555/202020
Email: info@cbsinternational.net - Website: www.noidaworldone.com

architects:-
SPACE COMBINE
(An ISO 9001:2000 Certified)
Architects,Engineers,Planners
project management consult.
A1/112 SAFDARJUNG ENCLAVE,
NEW DELHI -110029
PH : 011-46150000
E-mail:spacecombine@rediffmail.com

FIRE & PLUMBING CONSULTANT :-
PKV CONSULTING ENGINEERS (P) LTD.
D-1, 1st Floor Sector-7
Noida - 201301
PH. : 011-22816297
email :- pramod@pkv.co.in
nrcons@gmail.com

drawing released for:-
- ☐ APPROVAL
- ☐ SUBMISSION
- ☐ ADVANCE COPY
- ☐ CONSTRUCTION

drg. no.: SC / ITS /PL / 02

scale: N.T.S	date: 06. 06. 2018
drawn by: Raju	ckd by: Anoop