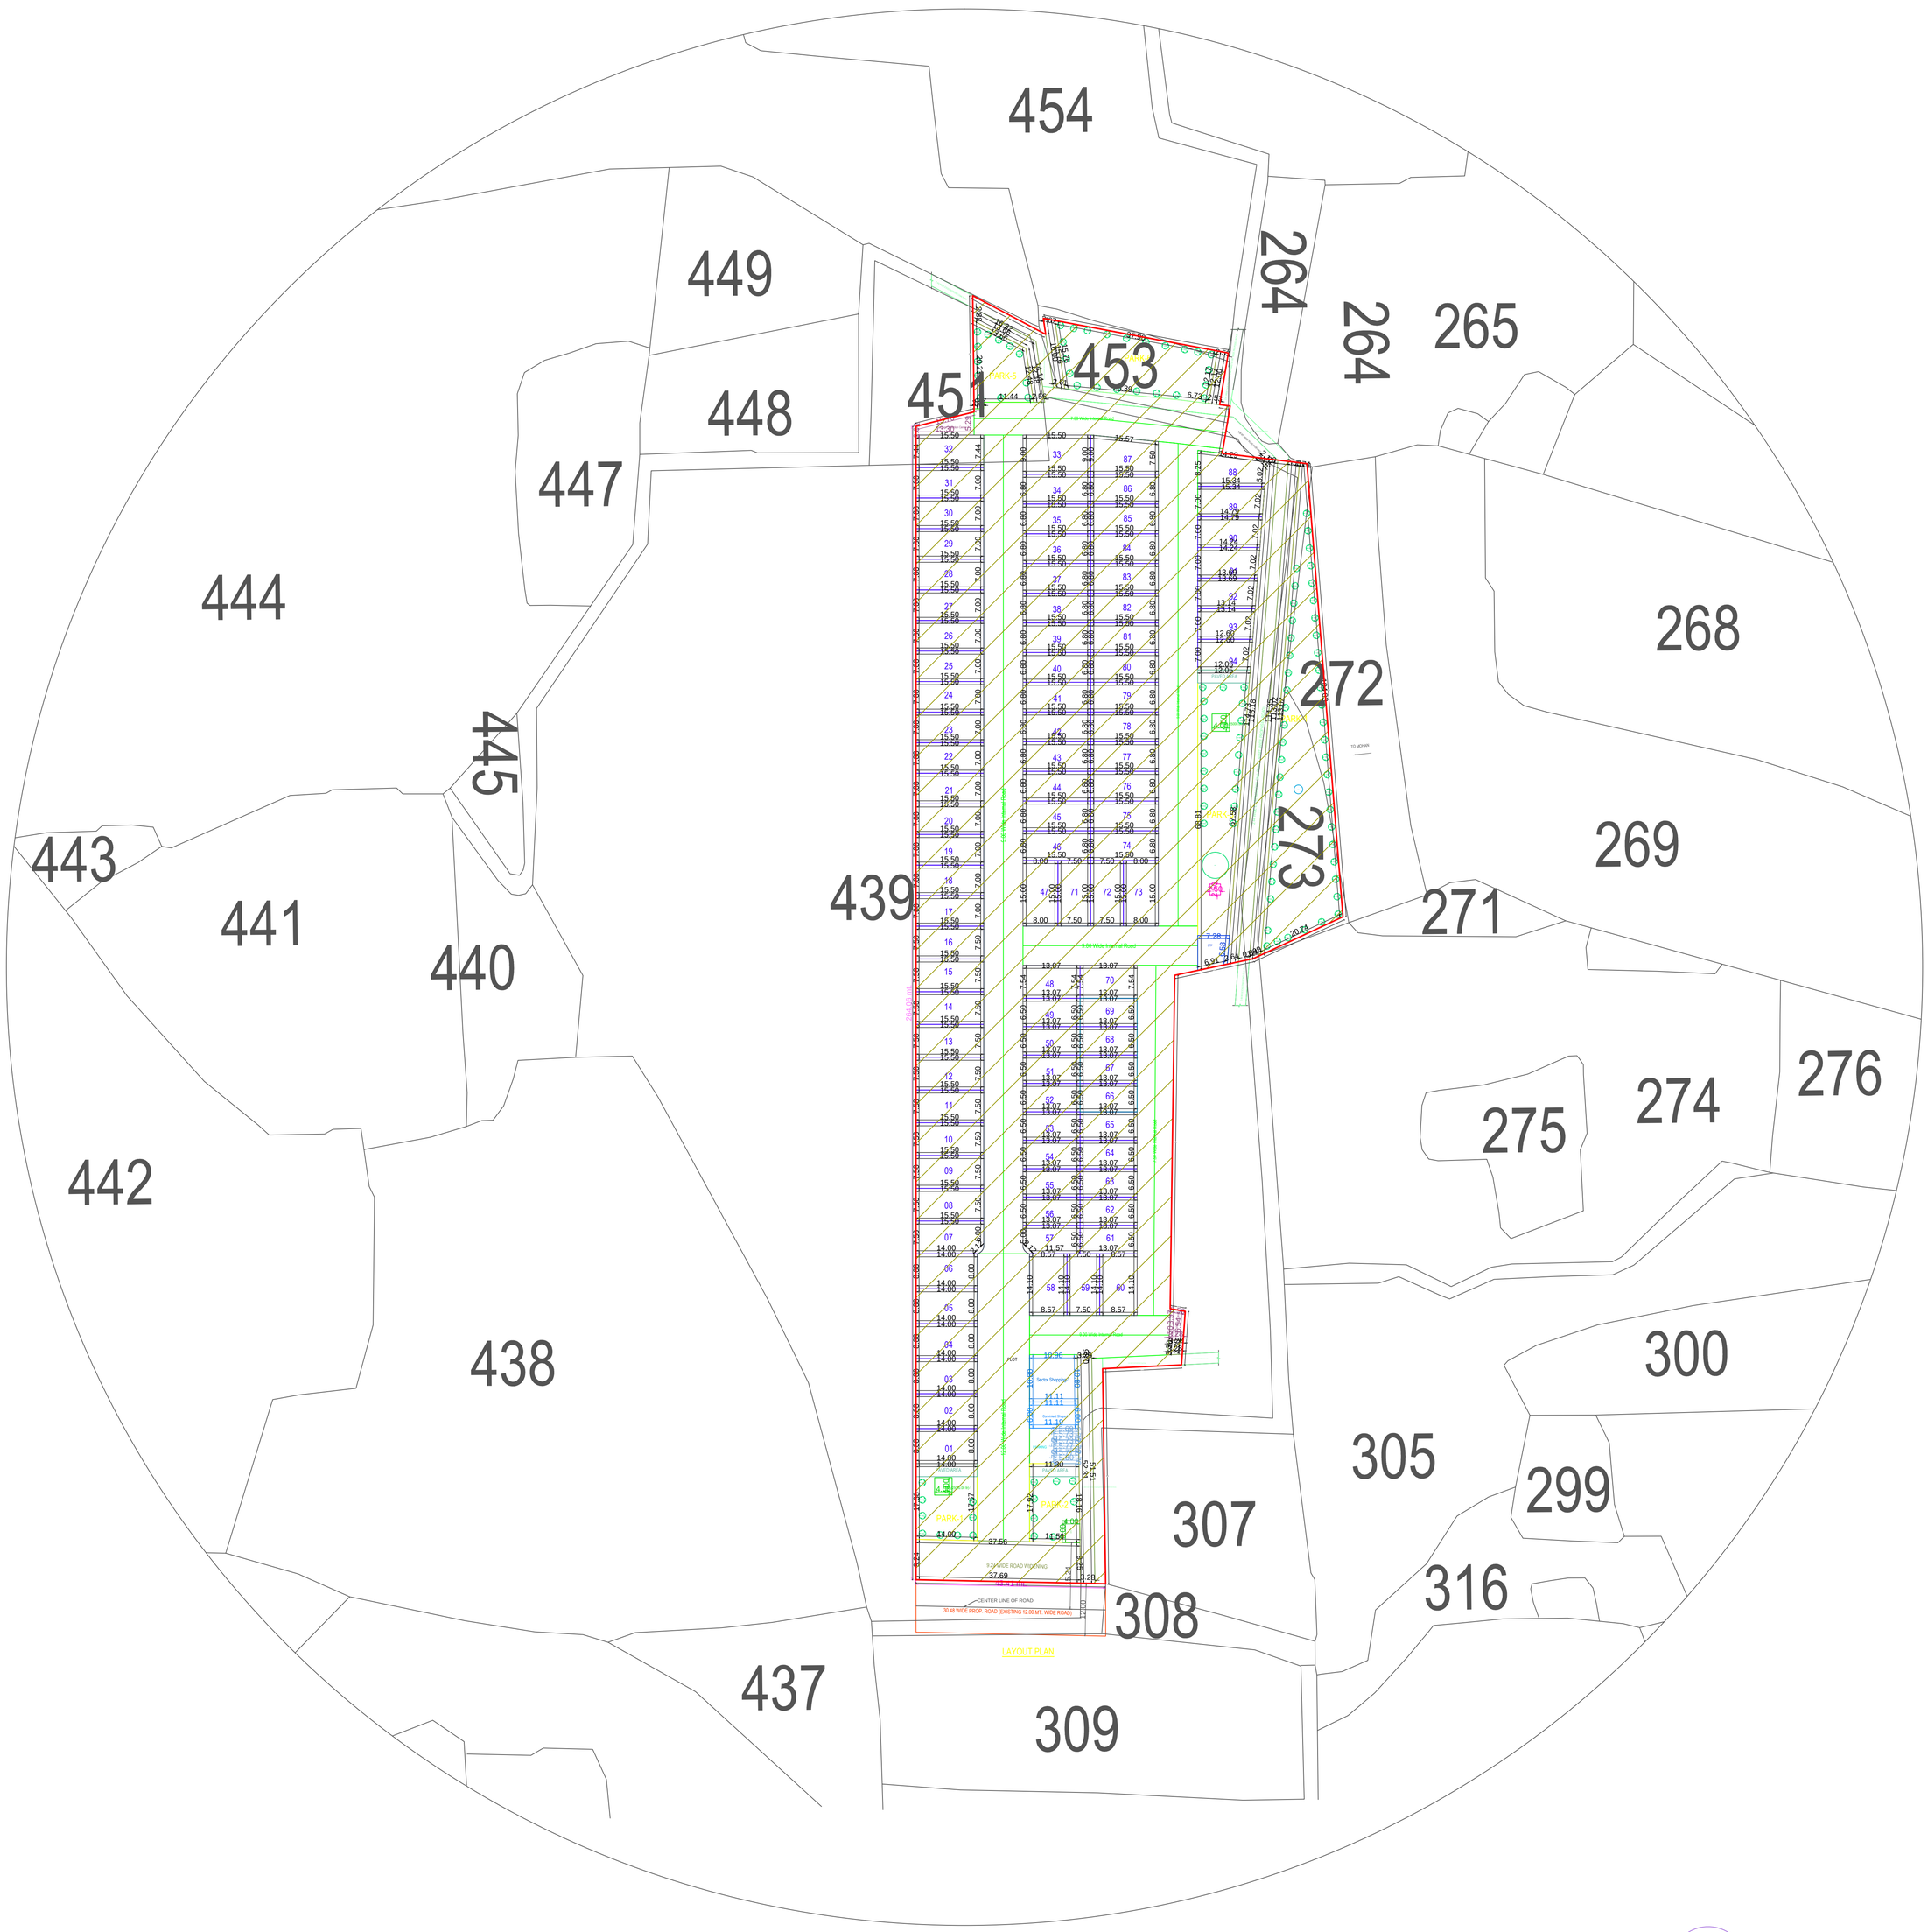

SAZRA PLAN
SUPERIMPOSE

Project Title :PROPOSED LAYOUT PLAN FOR TRUSTROOT INFRA DEVELOPERS PVT. LTD. DIRECTOR MR. AKASH RAJPUT, MRS. PRAKASH KAUR, MR. KARAMJEET SINGH, MR. SHUKHPAL SINGH & HARJINDER SINGH ON KHASRA NO.-273, 272GA, 453, 451& 439 AT VILLAGE- SAMDA, BIJNOR, SAROJANI NAGAR, LUCKNOW