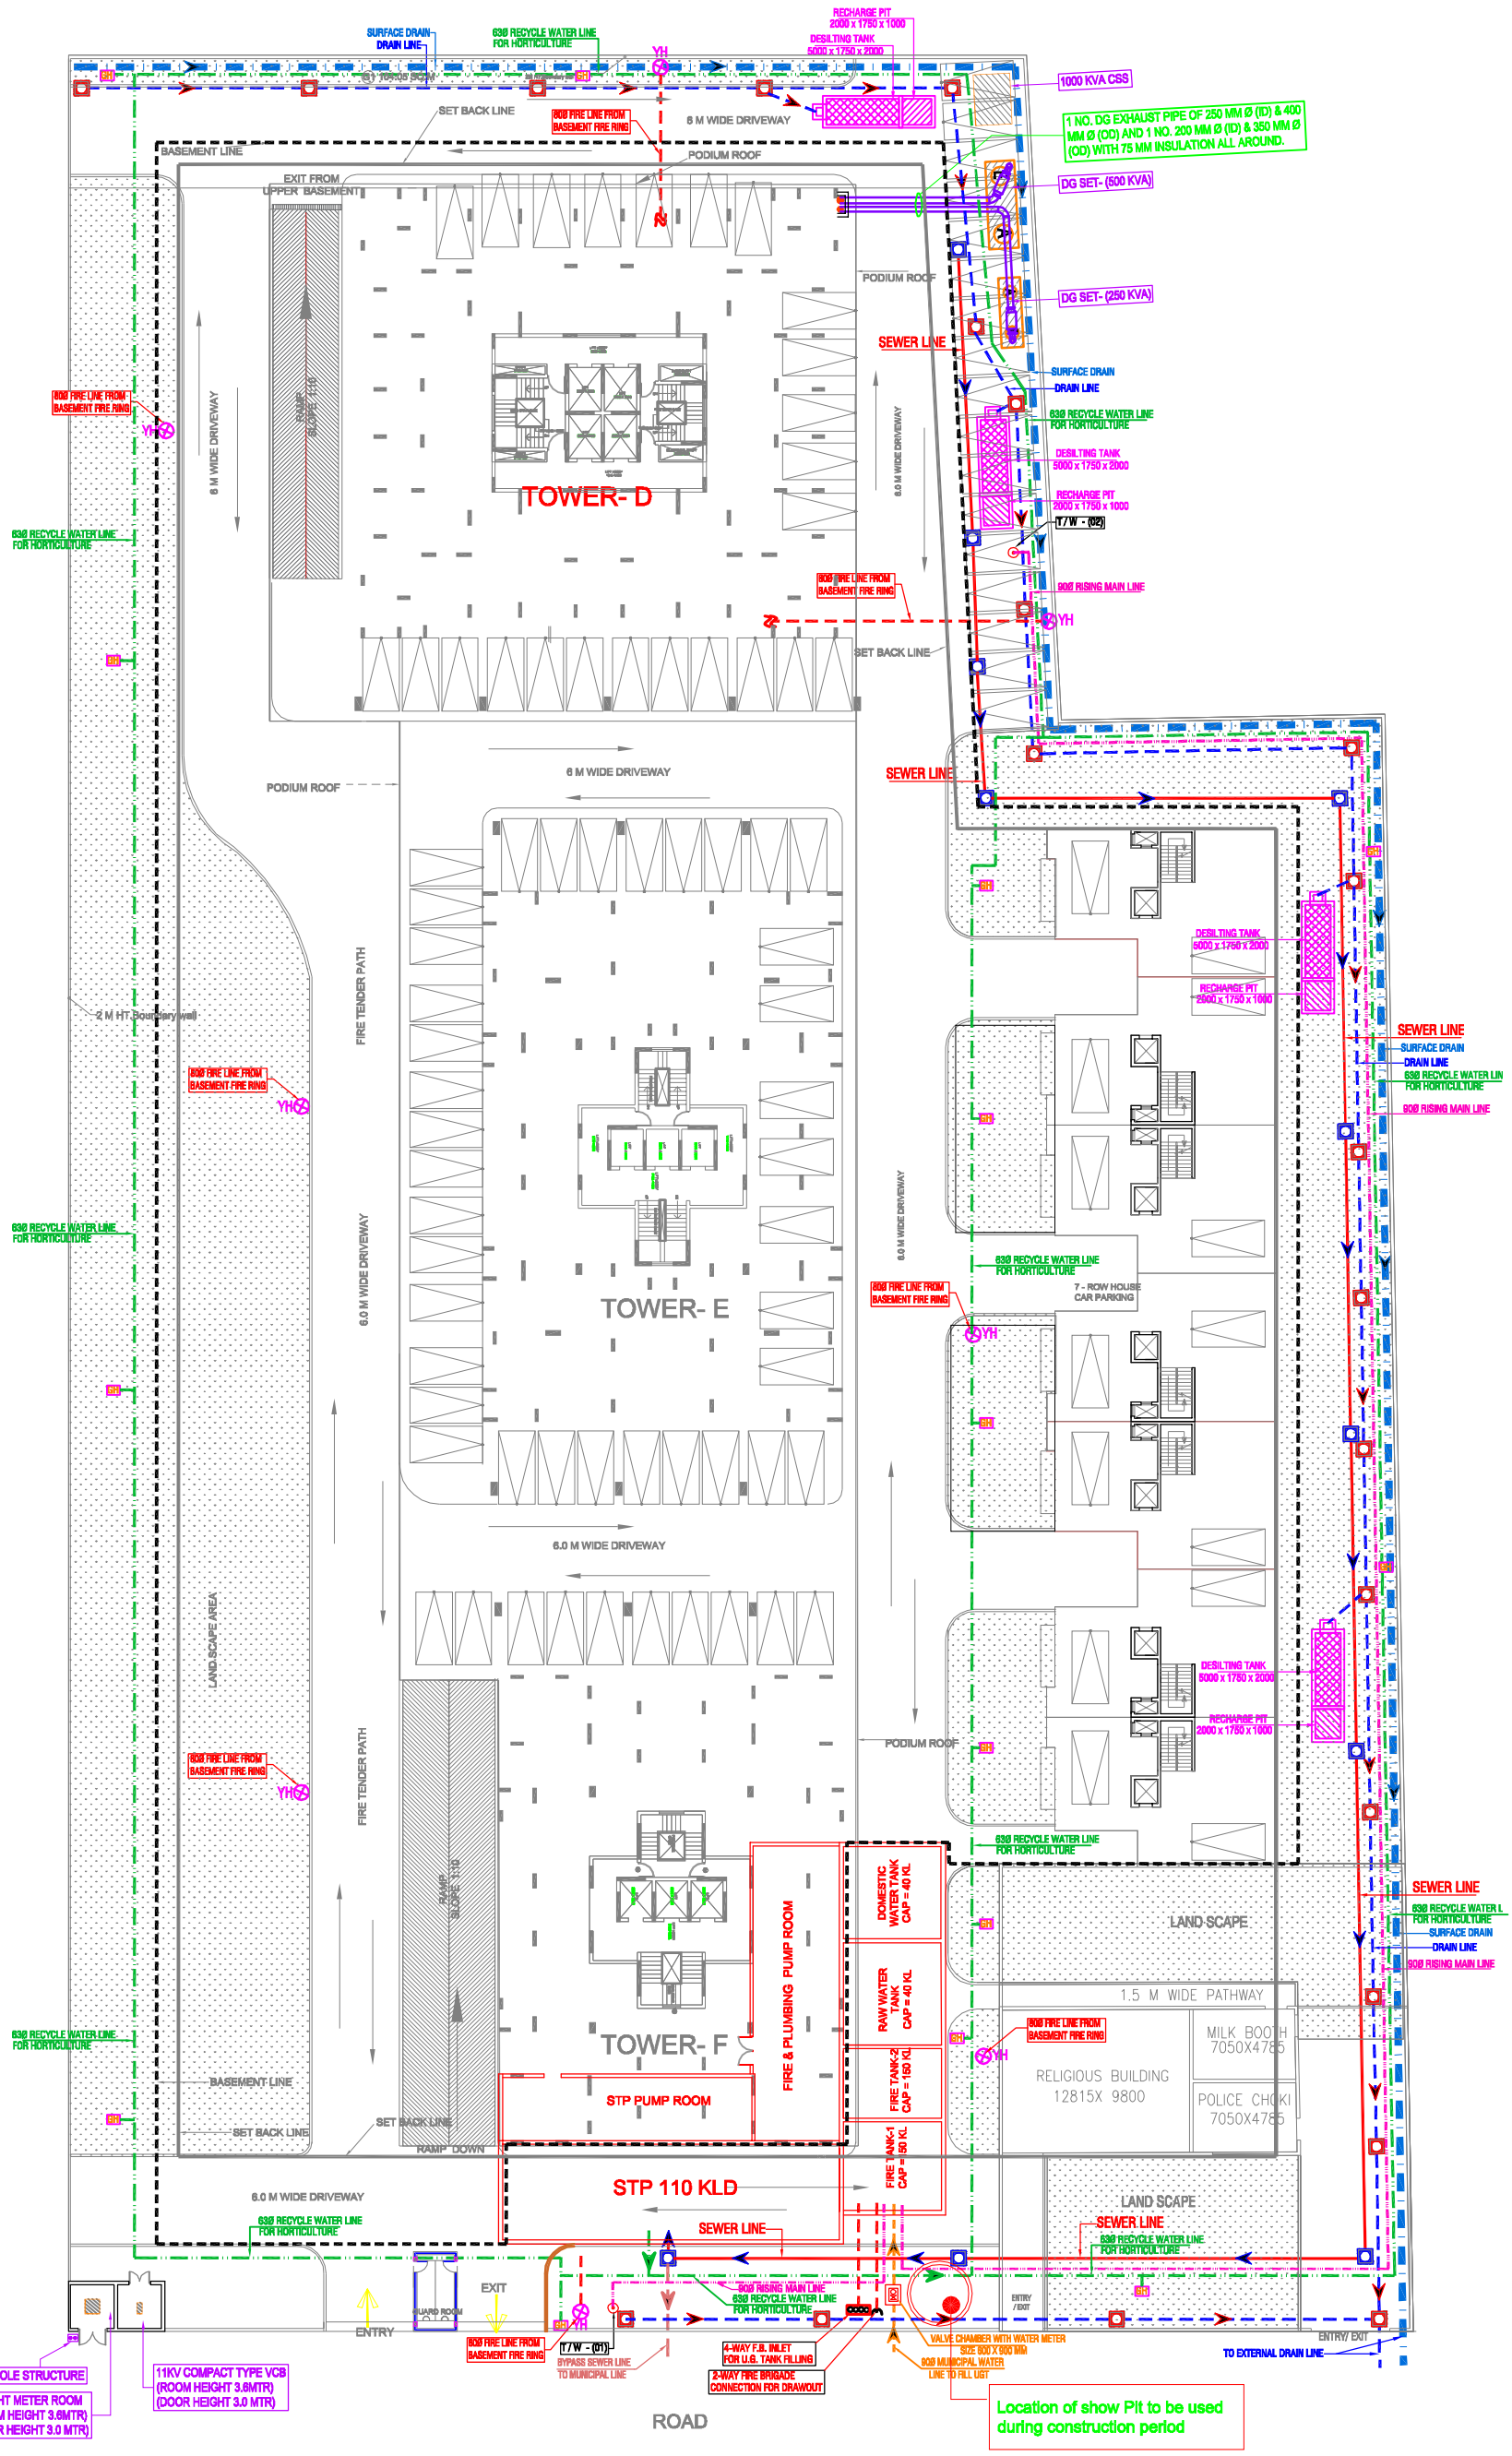

LEGEND :

S. No.	SYMBOL	DESCRIPTION
1.	M.H.	MANHOLE
2.		SEWER LINE
3.		BYPASS SEWER LINE
4.	C.P.	CATCH PIT
5.		UNDER GROUND DRAIN
6.		SURFACE DRAIN
7.		RAIN WATER HARVESTING
8.		RECYCLED WATER SUPPLY PIPE LINE.
9.		RISING MAIN WATER PIPE LINE.
10.		MUNICIPAL WATER SUPPLY PIPE LINE.
11.		ISOLATING VALVE
12.		PROPOSED TUBE WELL
13.		BASEMENT LINE
14.	GH	GARDEN HYDRANT

LEGEND : FIRE SYSTEM

S. No.	SYMBOL	DESCRIPTION
1.		FIRE LINE
2.	YH	YARD HYDRANT 63 M.M. DIA. SINGLE HEADED HYDRANT VALVE WITH 2 NOS. 15 M. LONG, 63 M.M. DIA. FIRE HOSE PIPE & 1 NO. BRANCH PIPE WITH NOZZLE
3.		FIRE BRIGADE CONNECTION
4.		BUTTERFLY VALVE
5.		NONRETURN VALVE (CHECK VALVE)
6.		ISOLATING VALVE WITH MASONARY CHAMBER

Project
PROPOSED RESIDENTIAL BUILDING AT PLOT NO. -SC-01/C-A7 SCETOR SECTOR -150 NOIDA U.P.

Title
SITE PLAN

Subtitle
EXTERNAL COMBINED SERVICES

Drawing released for
- ☐ APPROVAL
- ☐ ADVANCE COPY
- ☒ EIA. SUBMISSION
- ☐ CONSTRUCTION

Drg. no. C-A7 / EX / S-05	Drawn by Kulwant
Scale 1 : 250	Designed by R.K.
Date	Checked by

OWNER :-
M/S - ELICIT REALTECH PVT. LTD.

Services Consultant
Consummate Engineering Services (P) Ltd.
Noida Office : B - 67, Sector - 67, Noida - 201 301
Tel : (0120) 6943500 (23 Lines)
Lko. Office : R 006, Rohtas Plumeria, Gomti Nagar, Lucknow
e mail : mail@cespl.in, website : www.cespl.in