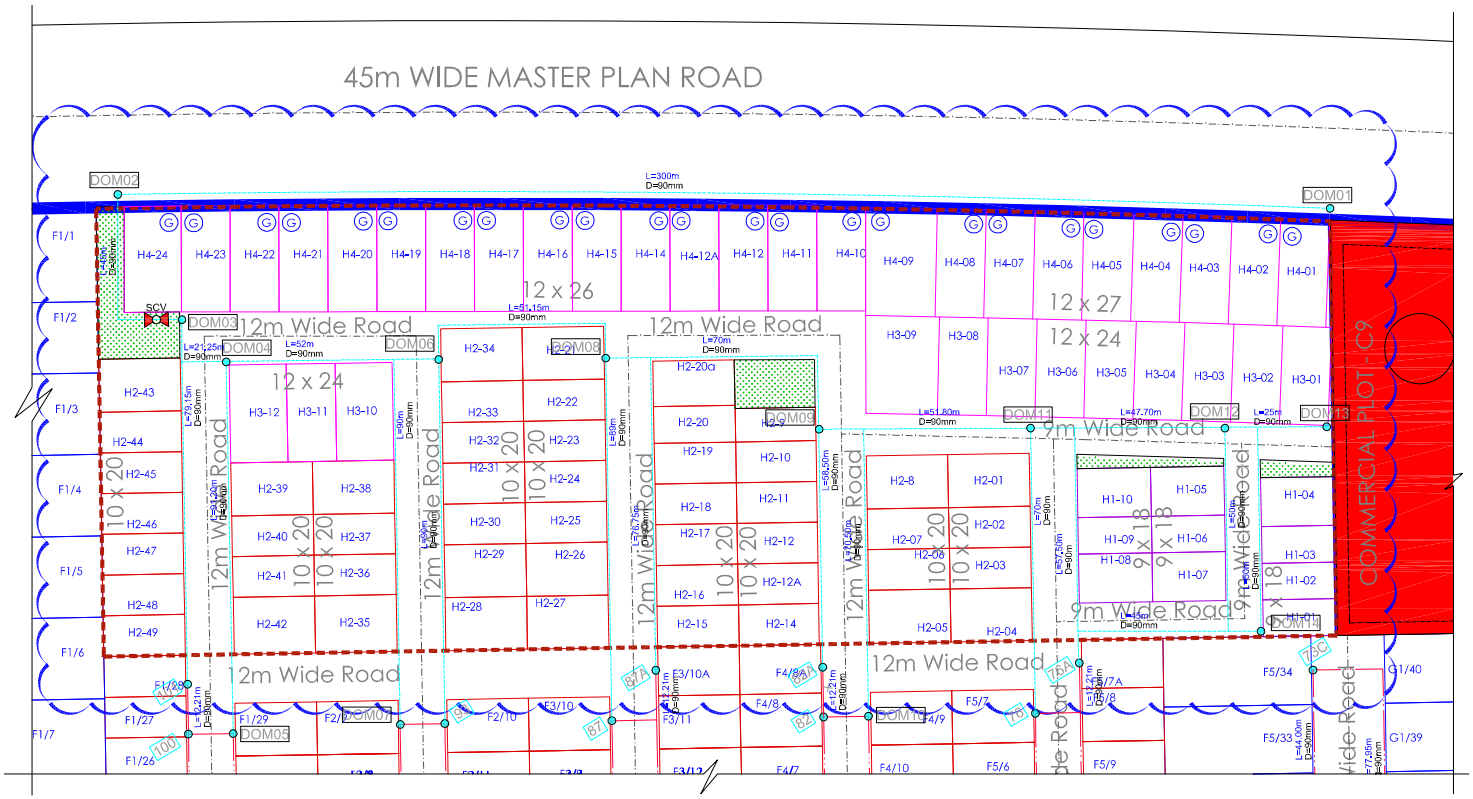

REVISED LAYOUT PLAN FOR SECTOR H

LEGEND			
	Water Supply Network		Project Boundary
	W. Supply Network (PPR)		Green
	W.S. Node		Road
L=11.00m D=90mm	Length of Pipe Diameter of Pipe		Water Body
	Overhead Water Tank		Scour Valve
	Under Ground Water Tank		Sluice Valve
	Air Valve		Thrust Block

LEGEND	
PROPOSED DOMESTING WATER LINE	
EXISTING DOMESTING WATER LINE	

Earlier approved no of Plots					
Size	Area	No. of Plots	No. of units/Plot	Persons/unit	Population
9.00x18.00	162.00	499	2	5	4990
10.00x20.00	200.00	648	2	5	6480
12.00x24.00	288.00	125	3	5	1875
15.00x30.00	450.00	91	4	5	1820
20.00x40.00	800.00	72	6	5	2160
TOTAL		1435			17325

New Approved Plots in Sector H					
Size	Area	No. of Plots	No. of units/Plot	Persons/unit	Population
9.00x18.00	162.00	10	2	5	100
10.00x20.00	200.00	50	2	5	500
12.00x24.00	288.00	12	3	5	180
12.00x26.00	312.00	15	3	5	225
12.00x26.5	318.00	9	3	5	135
TOTAL		96			1140

NOTE:
As per earlier approved dwg,
Allowed Density for Group Housing with plot area of 3.26 Hector = 1000 persons / Hector = 3260 nos.

As per Revised Plotted layout achieved Density is 1140.

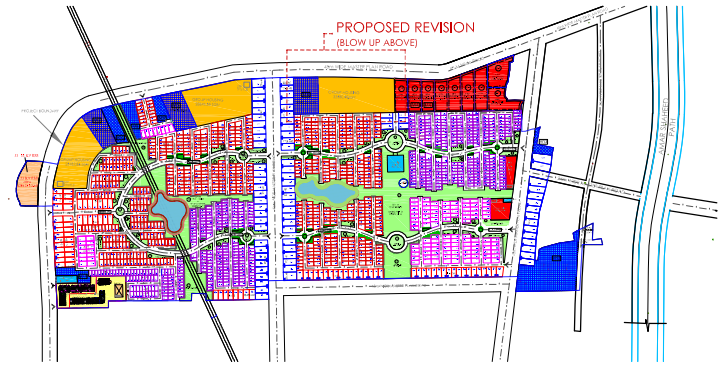

KEY PLAN

GOMTI GREENS :
AN INTEGRATED TOWNSHIP AT LUCKNOW.

PROPOSED PLOTTED DEVELOPMENT LAYOUT OF GOMTI GREENS AN INTEGRATED TOWNSHIP AT LUCKNOW

PLUMBING AND FIRE SUPPRESSION SUB-CONSULTANT :
C P Vidya and Associates
312A, UNITECH ARCADIA, SOUTH CITY–II, SECTOR–49,NEAR PARK HOSPITAL(GURGAON) Haryana–122018 (INDIA)
Email :- cpvidyaassociates@gmail.com

DATE-	17-11-2020
SCALE-	1 : 1000
DEALT BY-	ASHISH
CHECKED BY-	ALOK

NORTH

Drawing Number - PL/EMGF/WS/01

OWNER:-
Emaar India Limited
(Formerly Emaar MGF Land Limited)
306-308, Square One, C-2, District Centre, Saket, New Delhi

Drawing Title
LAYOUT OF WATER SUPPLY NETWORK

Architect Signature: