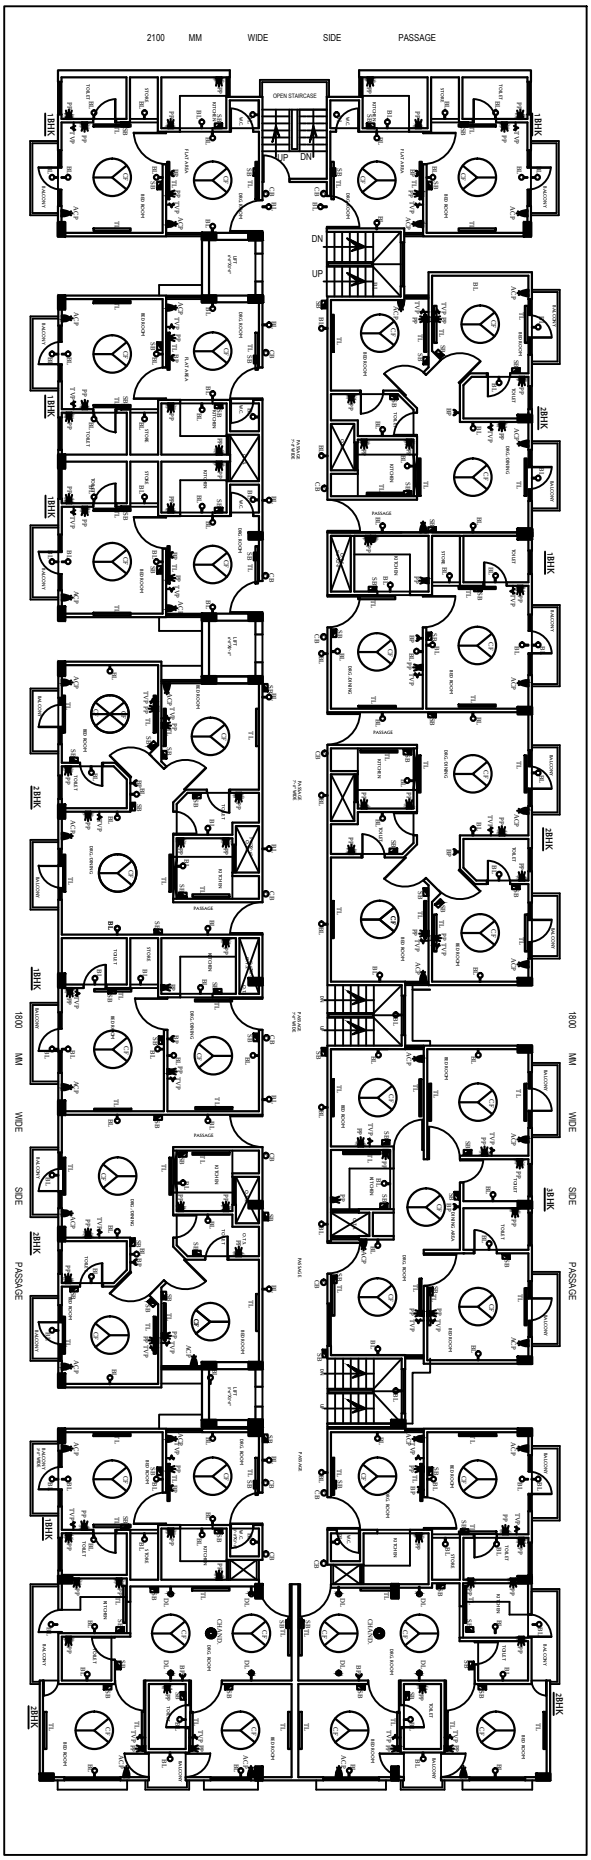

FIRST FLOOR PLAN

(SCALE 1:100)