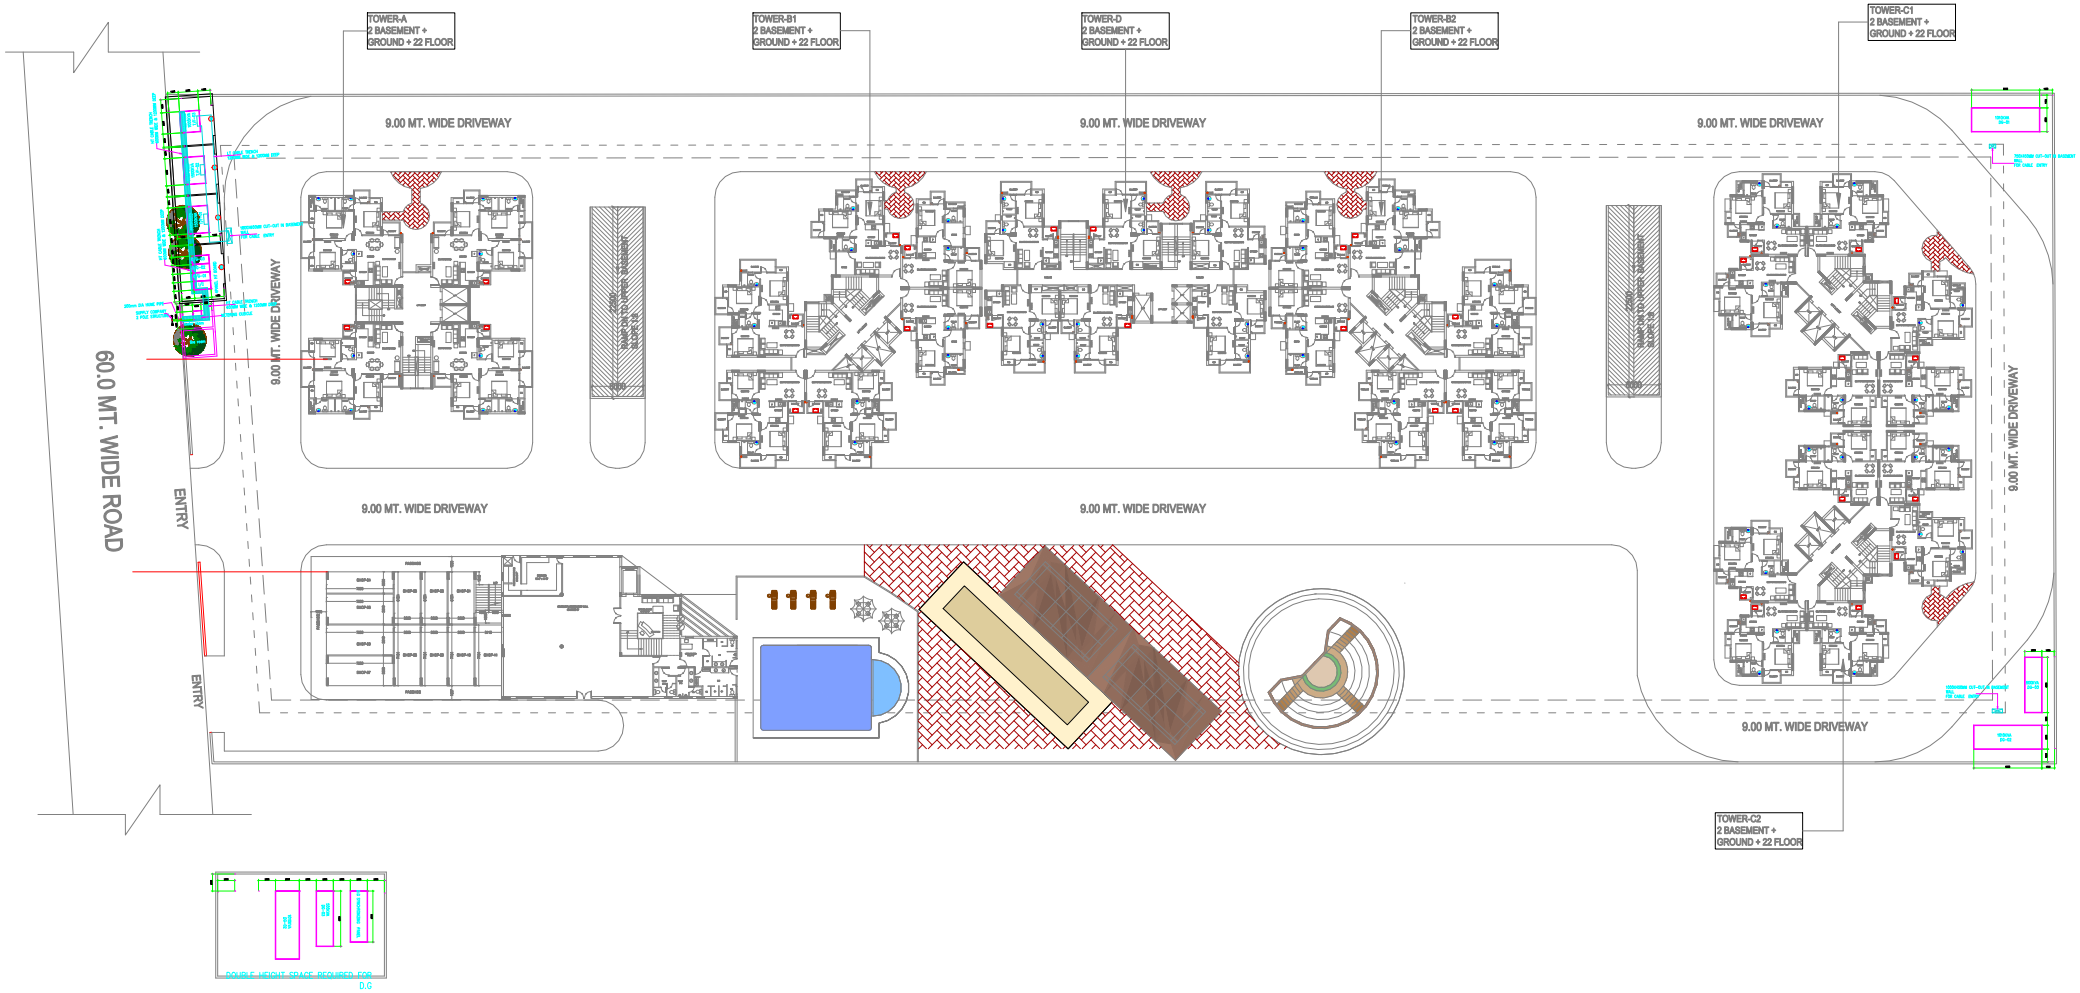

COPY	REV.	DATE	DESCRIPTION

PROJECT :–

PROPOSED GROUP HOUSING
AT PLOT No. GH-01C, SECTOR-16,G. NOIDA.

BUILDERS & PROMOTER :–

M/s COSMOS INFRAESTATE PVT. LTD.
ADD:- B150,SEC 63, NOIDA.

DRAWING TITLE :–

SITE PLAN
ELECTRICAL SUB STATION LAYOUT

DRAWN BY :–	CHECKED BY :–	DATED :–
K.SINGH	S.V.G	07.09.16
SCALE :– N.T.S.	DRG. NO. :– MEP–GHGN16–101A(ESS)	JOB. NO. :– R–0

MEP CONSULTANTS:
RAD infra
CONSULTING MEP ENGINEERS
Plot No 4, Lane No.11, Nand Vihar,
Sector -16 A, Dwarka,New Delhi-110078
Telephone:011-64630016
E-Mail:radinfra2011@gmail.com

ARCHITECTS
Space Designers International
Architects Pvt. Ltd.
B–34, Sector – 67,NOIDA – 201301
PH : +91–9711633717,18,19,20
E–mail : spacesdi@gmail.com,

www.spacedi.com