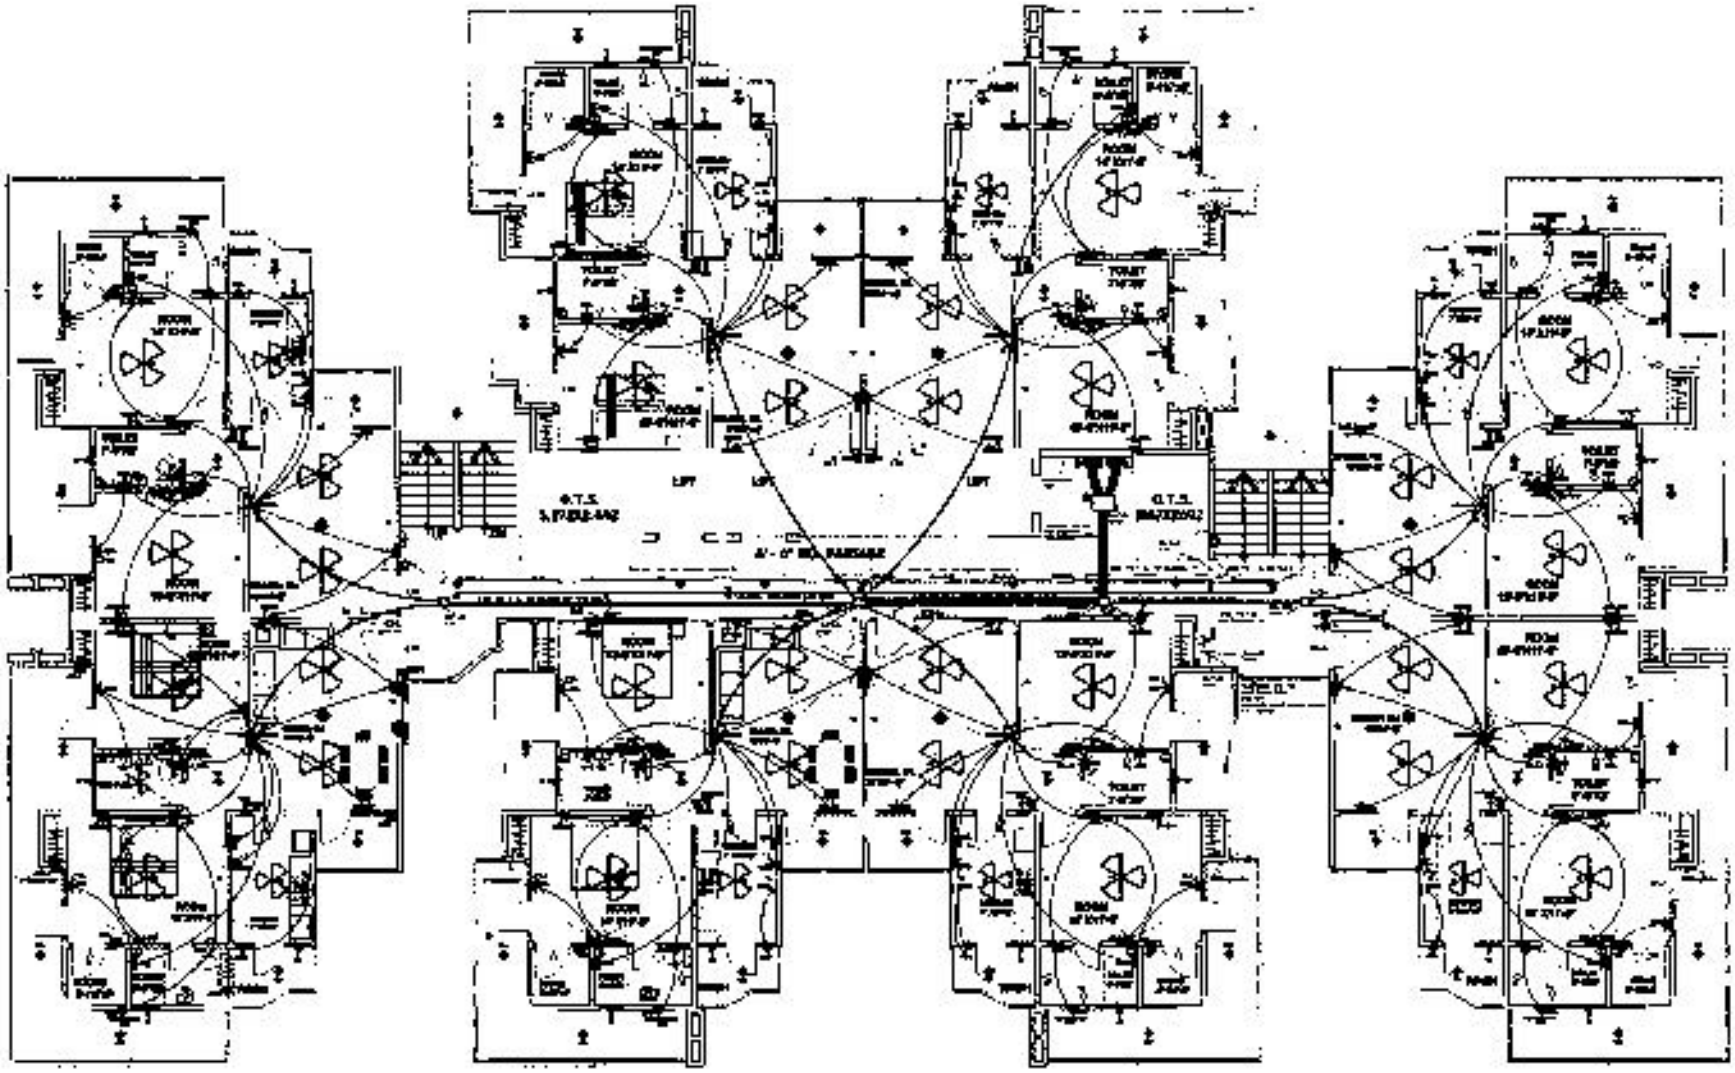

FIRST FLOOR (TOWER-B)

REVISION DATED :	NORTH :	
DRG. NO.:-		
DATE: 22.10.2012		
DRAWN BY:		
CHECKED BY:		
ELECTRICAL CONSULTANT		
DRG TITLE FIRST FLOOR PLAN		
GALAXY REAL ESTATE DEVELOPERS & BUILDERS PVT. LTD.		

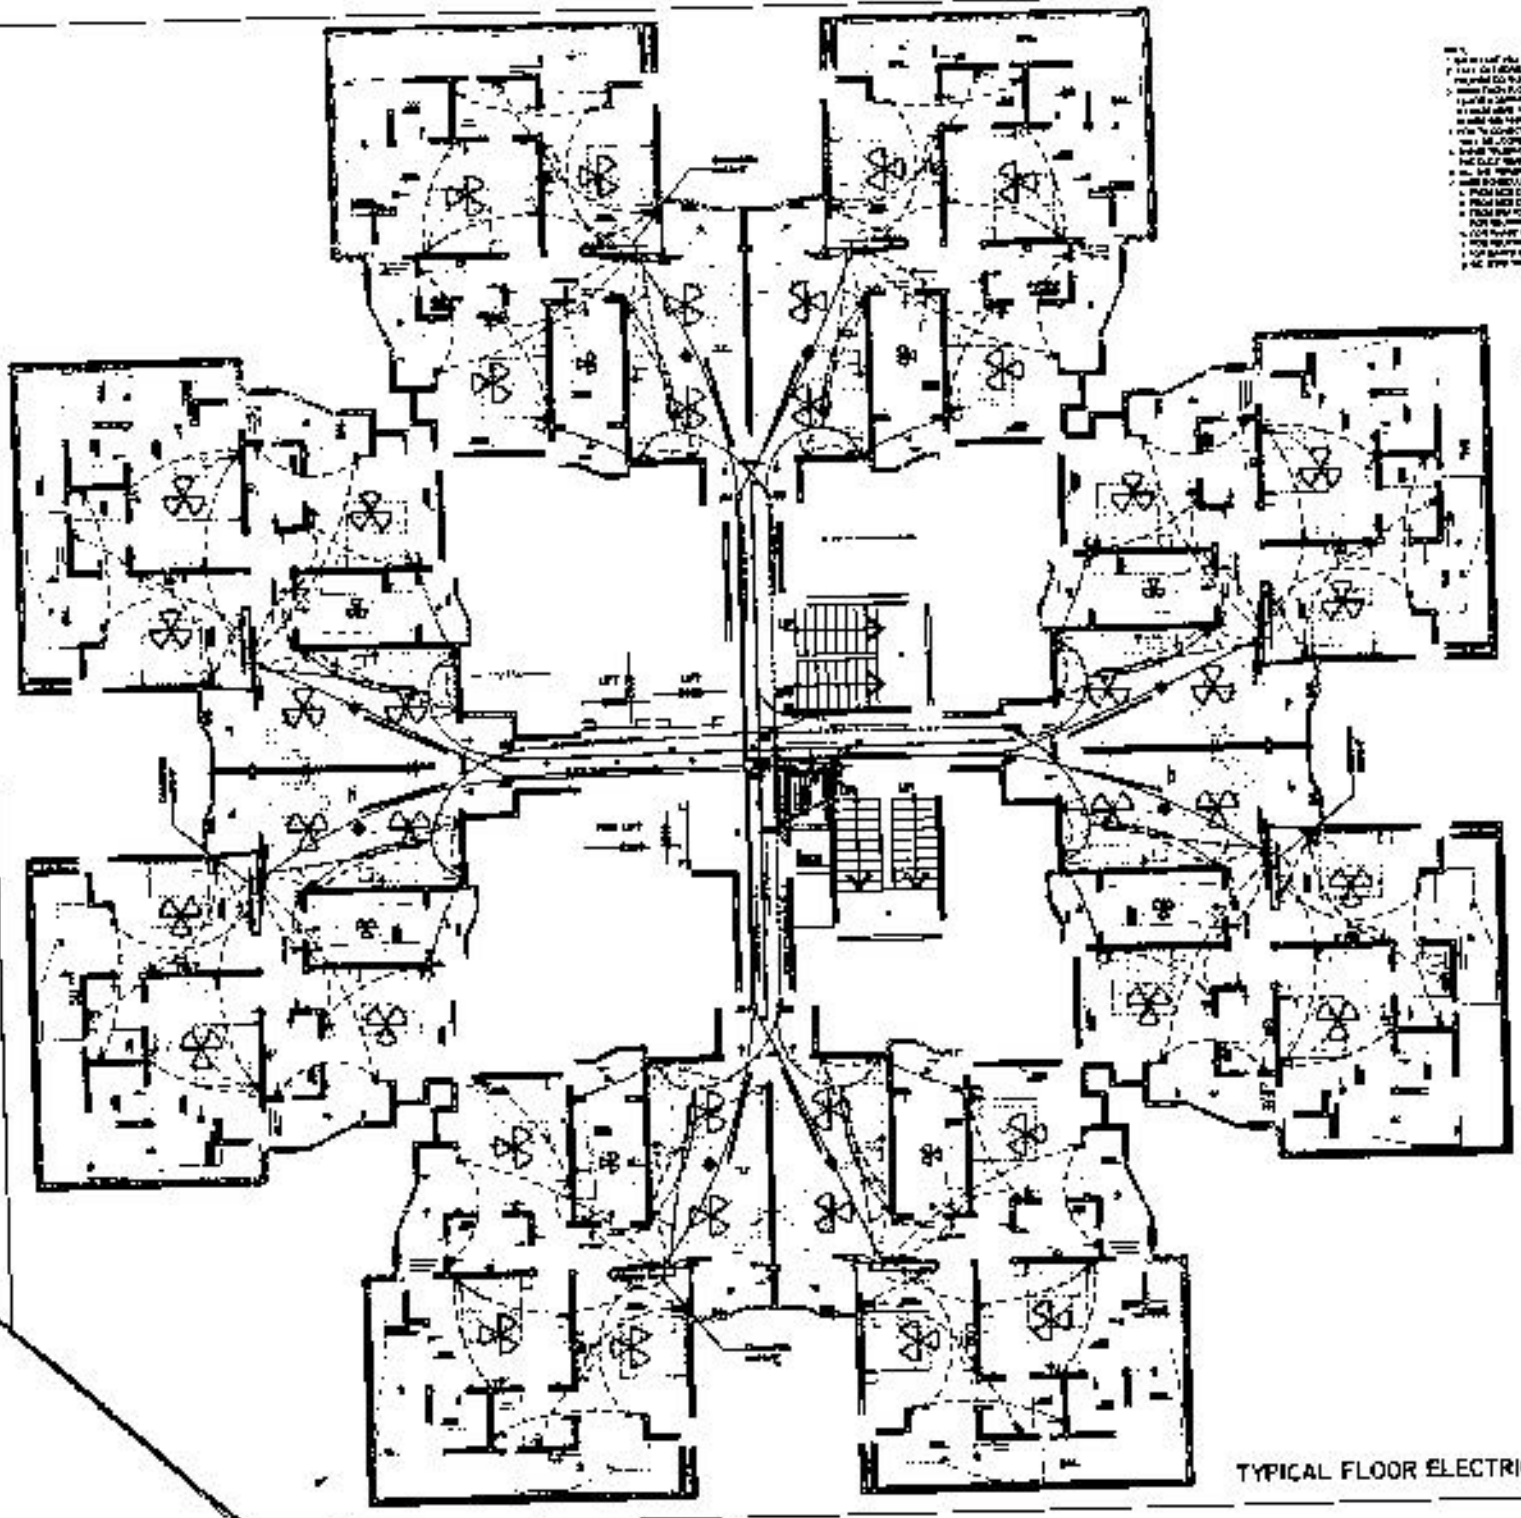

TYPICAL FLOOR ELECTRICAL PLAN

PROJECT:-
PROPOSED RESIDENTIAL BUILDING
"SHIVALIK-MITTAL'S ATTALIKA"
PLAN ON AREA NO. 468 VILLAGE
SINGHPUR KACHHAR
KANPUR NAGAR.

CLIENT:-
GALAXY REAL ESTATE DEVELOPERS
& BUILDERS PVT. LTD.

DWG. TITLE:-
SECOND FLOOR ELECTRICAL PLAN
(BLOCK -A)

ELECTRICAL CONSULTANT
ANIL K. GOYAL

SCALE:-

ARCHITECT
VIJAI & ASSOCIATES
[illegible] FLOOR,
KAM CHAMBERS,
14/113, CIVIL LINES,
KANPUR, U.P.
PHONE:[illegible]

REVISION DATED
[illegible]