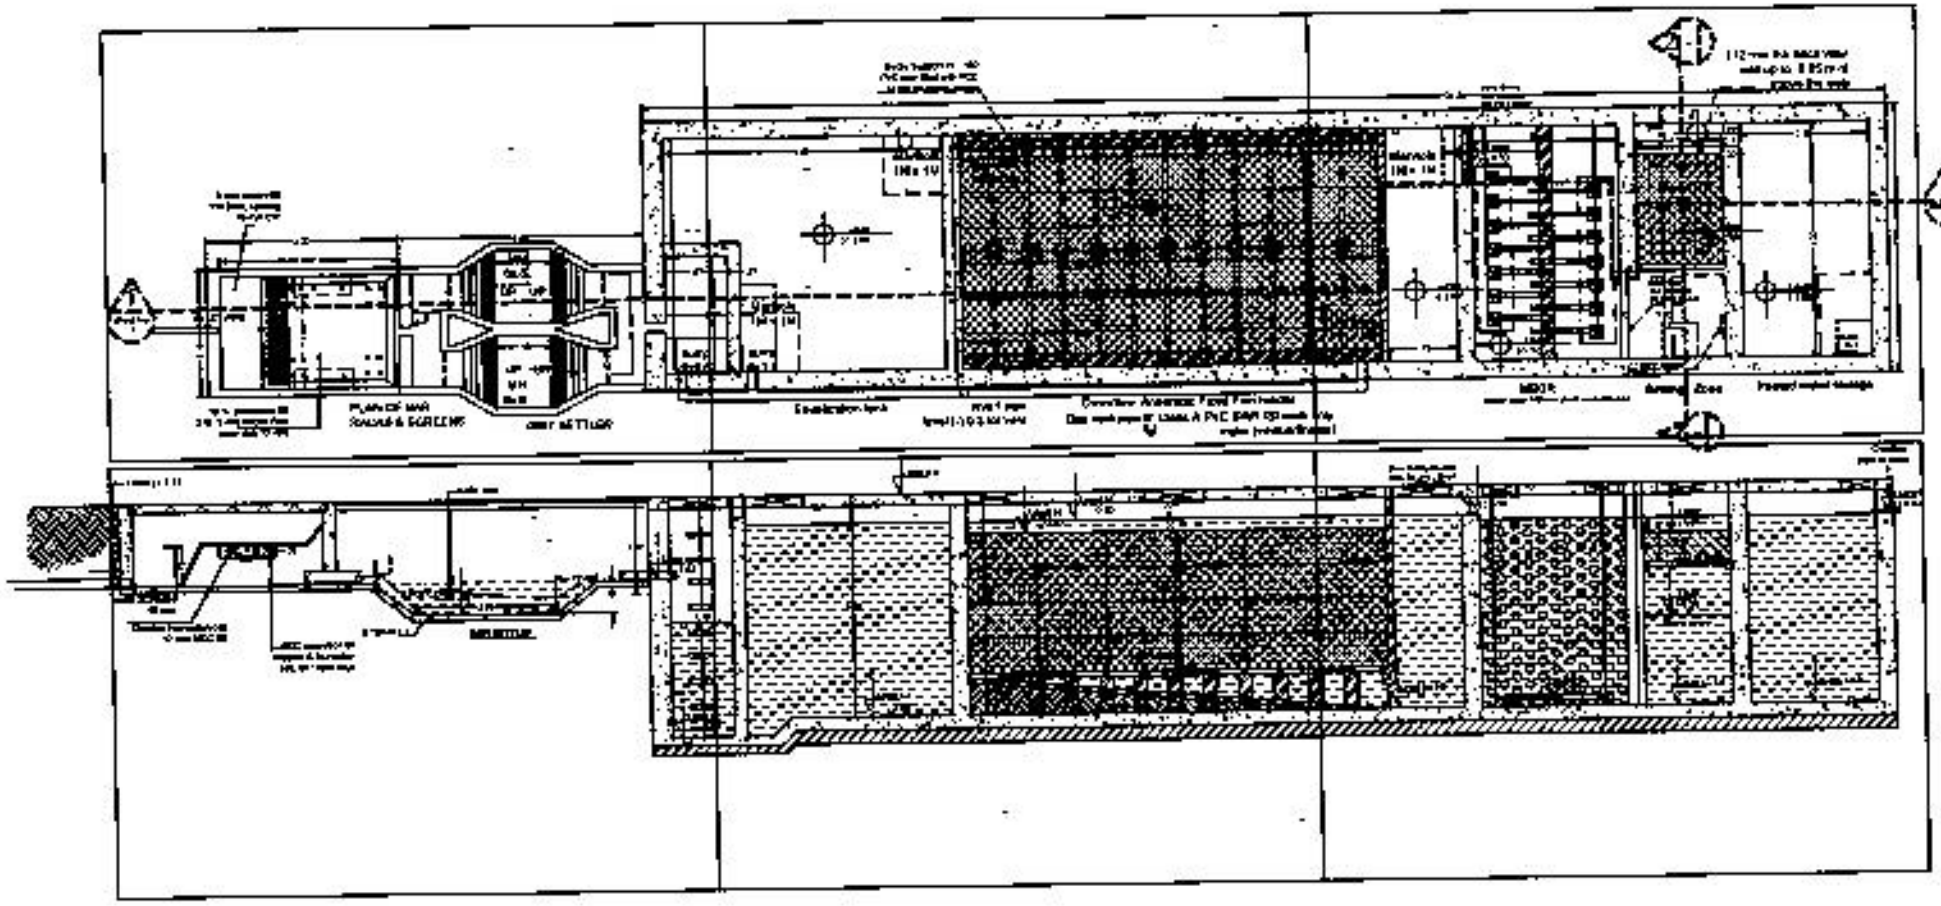

PURPOSE OF DRAWING

NORTH

SHEET NO

A3 2

DRG NO.: DRS/D95/STP/13

DATE: 01-12-2014

DRAWN: Angelo de Pinsky

CHKD BY: DINKAR SAXENA

REVISION NOTES:

NO	DATED	DESCRIPTION
	3. 8-03-20	Revised as per site condition

Plant Layout

PROJECT:

SEWAGE TREATMENT PLANT

CONSULTANT

DINKAR SAXENA

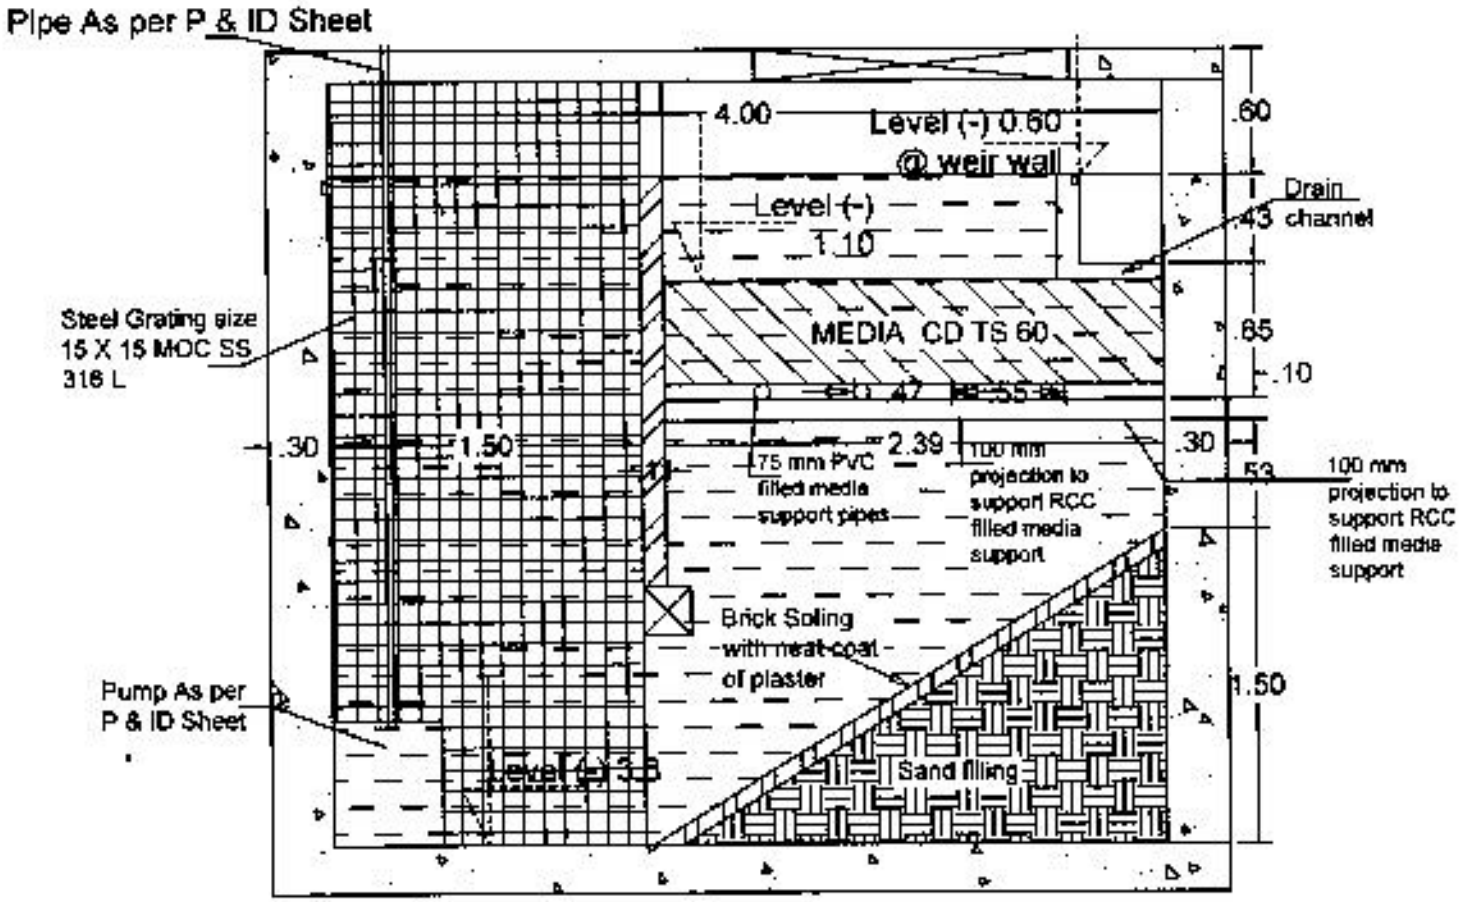

Section 2-2

PURPOSE OF DRAWING	DRG NO ORS/D98/STP/13	REVISION NOTES:			PROJECT	CONSULTANT
NORTH	DATE 27-12-2014					DINKAR SAXENA
SHEET NO A3	DRN BY Anand Kr Pandey	No	DATED	DESCRIPTION		
	CHKD BY DINKAR SAXENA					