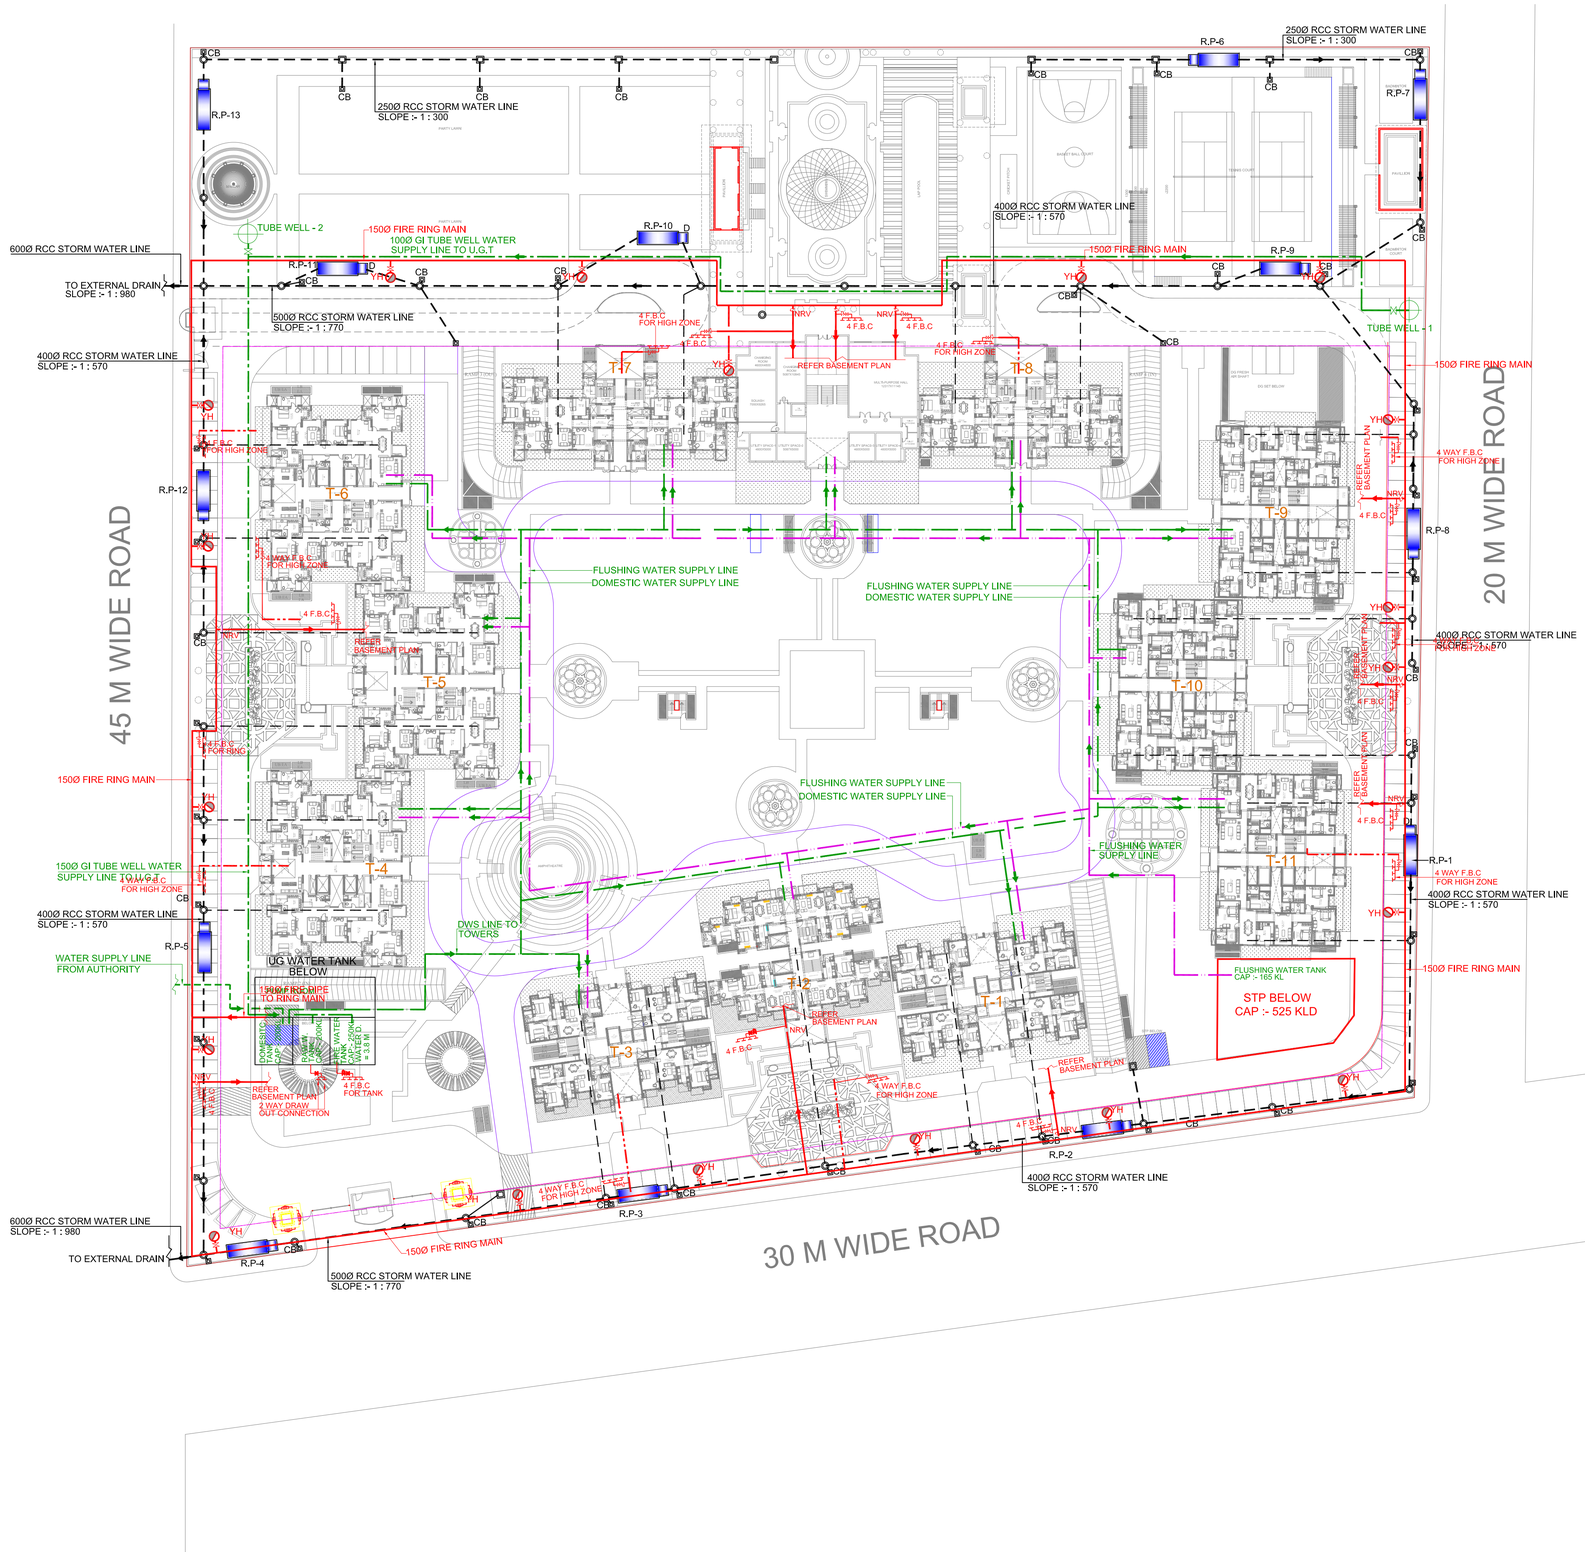

PLUMBING LEGEND :-

— — —	RCC STORM WATER PIPE
DWS	DOMESTIC WATER SUPPLY LIE
FWS	FLUSHING WATER SUPPLY LINE
— · —	TUBE WELL LINE
— — —	MUNICIPAL WATER SUPPLY LINE
— — —	SURFACE DRAIN
	MANHOLE
CB	CATCH BASIN
D	DESILTING CHAMBER
R.P	RECHARGE PIT (7.0X2.0X3.0) M

SHEET TITLE

DEVLOPMENT WORK PLAN

OWNER:

M/s ACE INFRACITY
DEVELOPERS PVT. LTD.

PROJECT :

Proposed Part development plan of subleased plot no.-SC-01/B-8 of Sport City Plot no.-SC-01/B, Sector 150, Noida for ACE PARKWAY

CONSULTANTS:-

SONI CONSULTANTS
Plumbing & Fire Suppression Consultants
B-2A/139, Janak Puri, New Delhi - 110058
PH - 011 - 25503781 , 41403781
e-mail : info@soniconsultants.in
Website : www.soniconsultants.in

ARCHITECT'S SIGNATURE

OWNER'S SIGNATURE

DEALT BY	SCALE -	DRG.NO.	NORTH
ANIL	1:100		N
CHECKED BY P.SONI	DATE -31.07.2017		