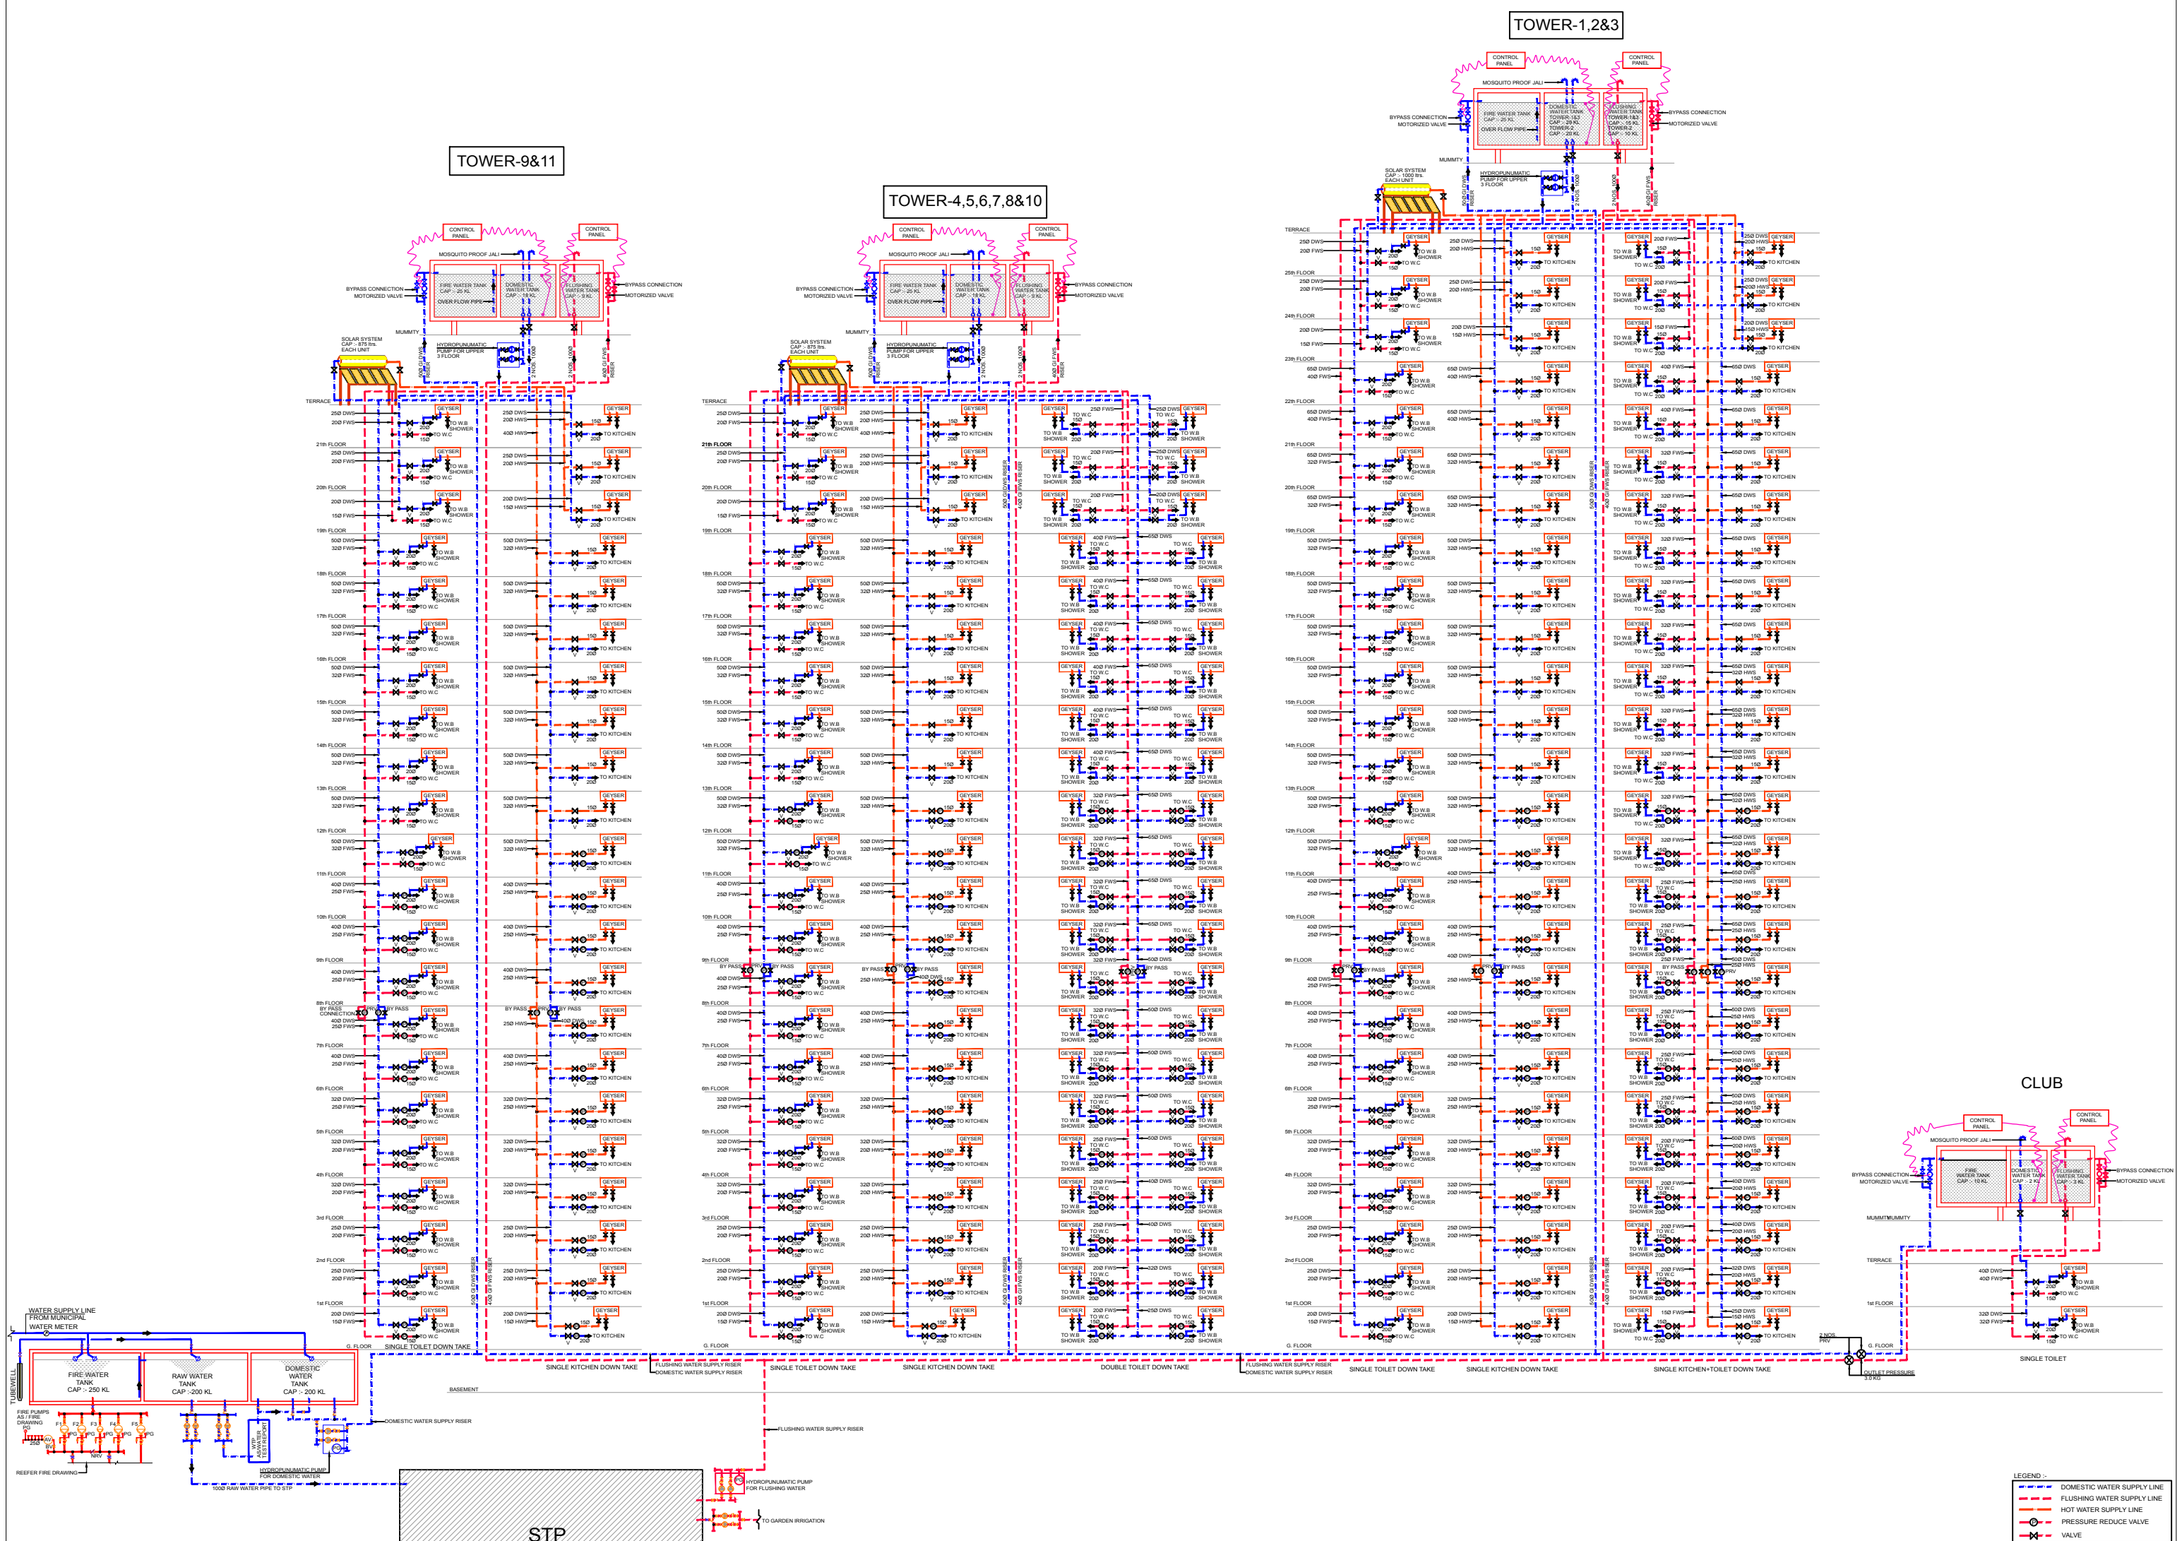

PROJECT:-	DRAWING TITLE:-	NORTH:-	OWNER:-	PLUMBING CONSULTANT:-	LANDSCAPE ARCHITECTS:-	ELEC.CONSULTANT:-	NOTES	REVISION	DATE
Proposed Part development plan of subleased plot no.-SC-01/B-8 of Sport City Plot no.-SC-01/B, Sector 150, Noida for ACE PARKWAY	PLUMBING SCHEMATIC DIAGRAM		M/s ACE INFRACITY DEVELOPERS PVT. LTD.	SONI CONSULTANTS Professional Engineers Consultants B-24/159, Janak Puri, New Delhi - 110058 PH - 011 - 25503781 , 41403781 e-mail : info@sonicontsultants.in Website : www.sonicontsultants.in					
SCALE: NTS	DATE: 28/10/14	DRAWN BY: ANIL	CHECK BY: P.SONI	DRG. NO.: PL/SCHL-01					