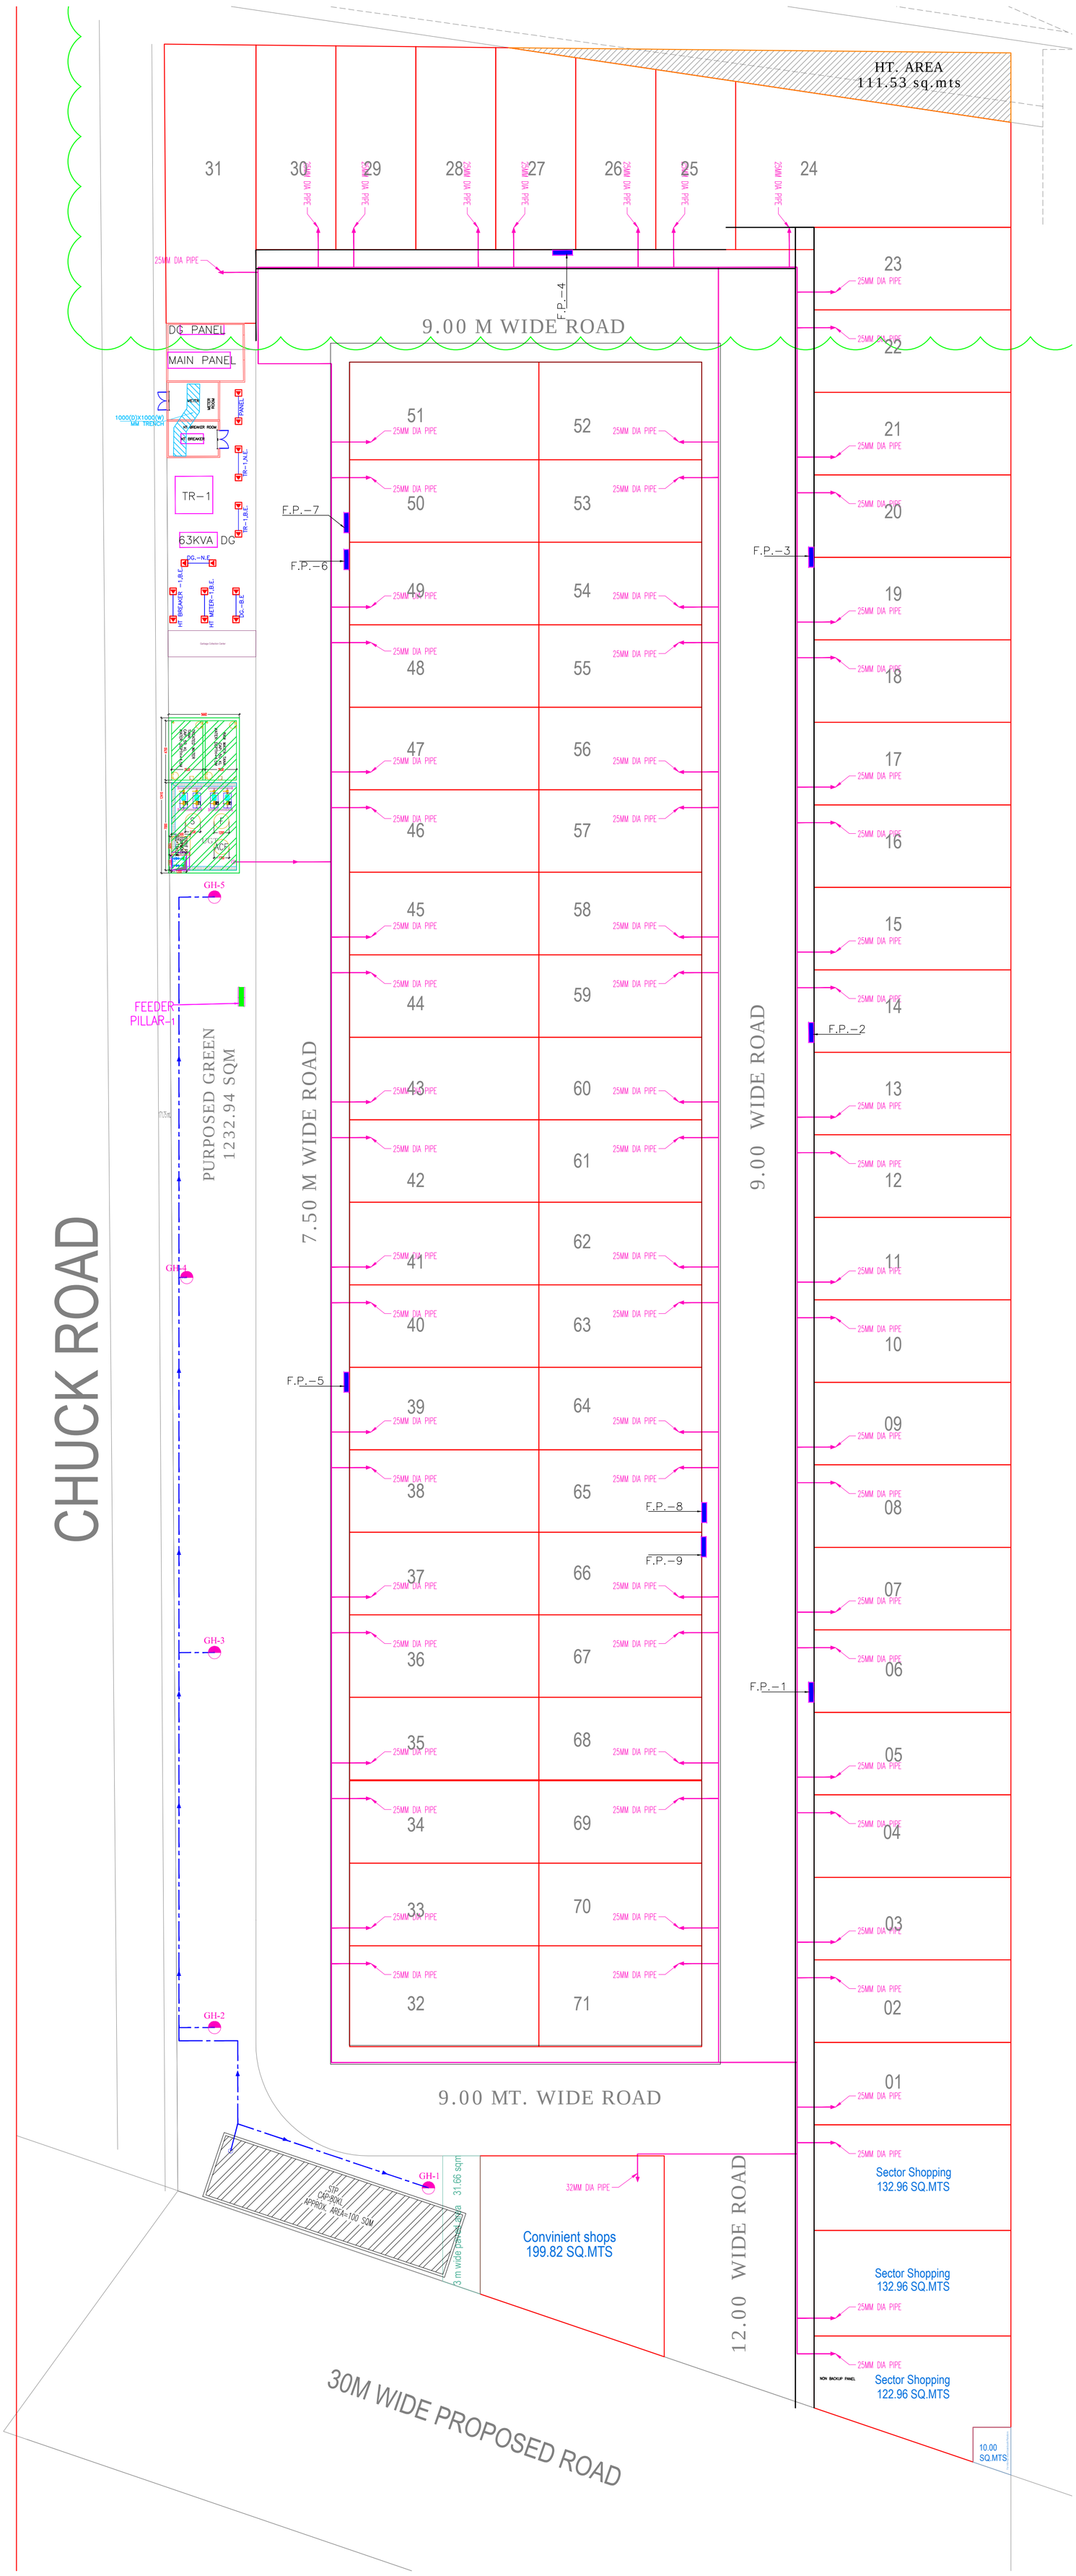

	IMPORTANT NOTES:-
1	DRAINAGE PLAN OF NON TOWER AREA SHALL BE PREPARED BASED ON LANDSCAPE PLAN.
2	FOR LOCATION OF MANHOLE/RECHARGE WELL. FIRE HYDRANT.GARDEN HAYDRANT.PLEASE REFER SETTING OUT PLAN ISSUED BY LANDSCAPE CONSULTANT.

	NOTES:-
1	ALL DIMENSION IN MM.
2	FOR INVERT LEVEL/PIPE SIZE/PIPE SLOPE/TYPE OF MANHOLE REFER DESIGN CHART.
3	FOR CONSTRUCTION DETAIL OF MANHOLE. PLEASE REFER DRAWING NO (MH-DET-01)
4	ALL SEWER LINE SHALL BE LAID IN DWC HDPE PIPE CONFORMING TO IS:16098.
5	ALL SEWER LINE SHALL BE LAID ON PCC BED 1:5:10 WITH ALL ROUND CONCRETE AS PER DETAIL IN DRAWING NO.(MH-DET-01)
6	ALL DRAIN LINE SHALL BE LAID IN DWC HDPE PIPE CONFORMING TO IS:16098.
7	ALL BURIED PIPE SHALL BE TESTED FOR LEAKAGES AND STRAIGHTNESS AS PER SPECIFICATION
8	TRENCH SHALL BE REFILLED ONLY AFTER PIPE TESTING
9	CONNECTION OF WATER SUPPLY LINE FROM MUNICIPAL WATER SUPPLY MAIN UG TANK SHALL BE LAID IN HDPE PN-10 OF PE-100 GRADE AND SHALL BE LAID ON BED.

LEGENDS FOR PLUMBING:-	
	DOMESTIC WATER SUPPLY PIPE
GH	IRRIGATION POINT

PROJECT -

PROPOSED LAYOUT PLAN
KHASRA NO :- 349 & 353
VILLAGE:- BHOVAPUR, GHAZIABAD

OWNER -

M/S. EARTHWAVES DEVELOPERS PVT. LTD
ADD:-G1-GROUND FLOOR,SOUTH EXTENSION , PART -2,NEW DELHI-110049

DRAWING TITLE :-

WATER SUPPLY LAYOUT PLAN

OWNER SIGN | ARCHITECT SIGN

ARCHITECTS & PLANNERS :
SINGLA ARCHITECTS & ASSOCIATES
EROS MARKET PLACE, PLOT NO- 02, SHOP - 87 1ST. FLOOR
SHAKTI KHAND - 2, INDIRAPURAM, GHAZIABAD (U.P.)
Mob: 9971998445
e-mail : gsingla32@gmail.com,

MEP Consultant:
WeDESIGN Associates
"Engineered to perfection"
Email - wedesignassociates@gmail.com
Mob. - 9999288416, 9999288407, 9882244495

DEALT BY:-	CHECKED BY:-	SCALE:-	DATE:-	DRG. No.:-
J.J	D.K	1 : 250	04.08.2022	PL-EXT-03