EXTERNAL ELECTRIFICATION OF SEC-13 (EWS POCKET) AT VRINDAVAN YOJNA-4, LUCKNOW

टिप्पणी:-
1-भवन निर्माण उपविधि के प्रस्तर 2.1.5 के अनुसार ले-आउट में बोल्ड लाईन से चिन्हांकित सम्पत्ति रेरा के पंजीकरण हेतु निर्गत की जा रही है।
2-मानचित्र वैधता अवधि दिनांक-27.09.2023 से दिनांक-26.09.2028

LEGEND:-
1.- 480 NOS E.W.S. FLATS — AREA=15876.62 Sqm.
1.- 576 NOS L.I.G. FLATS — AREA= 36197.83 Sqm.

NOTE:
THIS REVISED LAYOUT / NUMBERING PLAN HAS BEEN PREPARED ON THE BASIS OF DEMAND RECEIVED FROM E.E. CD-LKO-5 VIDE HIS LETTER NO 546, DATED 11-09-23, E.E. CD LKO-2 VIDE HIS LETTER NO-2118, DATED-25-09-23 AND S.E. VRINDAVAN CIRCLE VIDE HIS LETTER NO 3637 DATED-25-09-23

S.No	DESCRIPTION OF ITEMS	SYMBOL
01	11/0.433 KV L.T. Substation with 2x315 KVA Transformer, 200 AMP L.T. ACB, CRI and Two Feeder Pillar, 2x1 Simplex with 315 KVA Long Stand Transformer, 2x1 L.T. Pole	
02	3X 25 11 KV Long Stand Transformer	
03	200 Square 3 Core Cable Length 1.5 km 3 Core	
04	Metering Panel	
05	9 Meter Long PCC Pole	
06	240 x 120 x 1.5 CRP L.T. Line Box Type Cabinet	
07	240 Square 3.5 Core Al. Air L.T. Cable	
08	120 Square 3.5 Core Al. Air L.T. Cable	

SECTOR-13

नोटः-प्रस्तावित दुर्बल आय वर्ग फ्लैट (जी0+3) प्रकार-480 नग

नोटः-प्रस्तावित अल्प आय वर्ग फ्लैट (जी0+3) प्रकार-576 नग

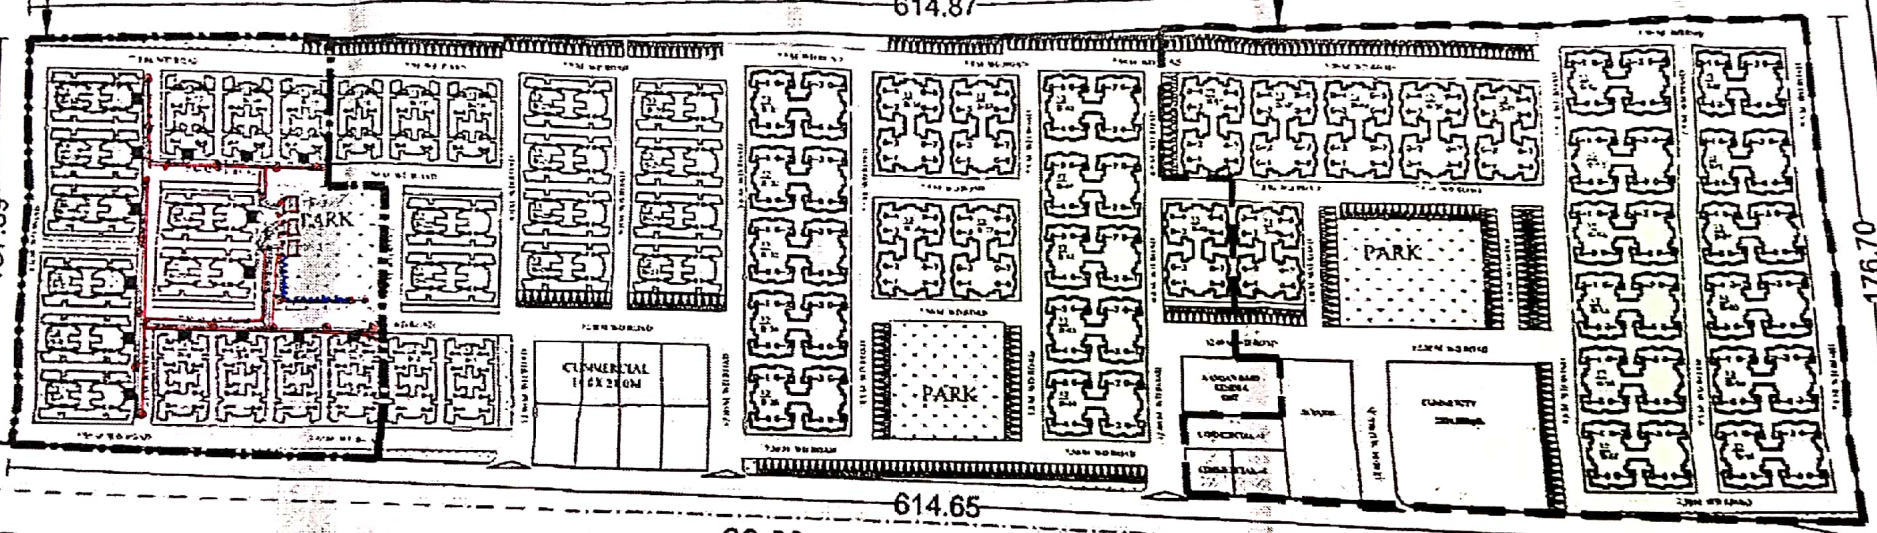

TYPICAL BLOCK NUMBERING PLAN-32 (L.I.G.) units

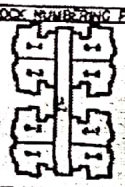

SINGLE UNIT NO.- 13/ B31/ G-8

SECTOR	BLOCK	FLOOR	UNIT NUMER
13	B-31	G.	1 TO 8
13	B-31	F.	9 TO 16
13	B-31	S.	17 TO 24
13	B-31	T.	25 TO 32

TYPICAL BLOCK NUMBERING PLAN-32 (E.W.S.) units

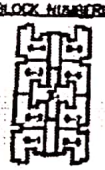

SINGLE UNIT NO.- 13/ B1/ G-8

SECTOR	BLOCK	FLOOR	UNIT NUMER
13	B-1	G.	1 TO 8
13	B-1	F.	9 TO 16
13	B-1	S.	17 TO 24
13	B-1	T.	25 TO 32

NOTE:
THIS REVISED NUMBERING PLAN HAS BEEN PREPARED ON THE BASIS OF DEMAND RECEIVED FROM S.E. VRINDAVAN CIRCLE, VIDE HIS LETTER NO. 2572/M-14/112, DATED- 04.11.2020

ARCHITECTURE & PLANNING UNIT-6
U.P. AVAS EVAM VIKAS PARISHAD, LUCKNOW

REVISED LAYOUT/ NUMBERING PLAN OF EWS AND LIG FLAT'S AT.SECTOR-13, VRINDAVAN YOJNA, LUCKNOW.

SEVOTTAM

UPAVP
ARCHITECTURE AND PLANNING UNIT-6
NEELAMBI COMPLEX,
INDIRA NAGAR LUCKNOW

FILE NO.- UPAVP/ UNIT-6/ VRINDAVAN/ 2020-21/ 13/ 4/ 2020

DRG.NO.- UPAVP/ UNIT-6/ VRINDAVAN/ 2020-21/ 13/ 4/ 2020 Flat/Sc-13/ 2020

DATE 09-11-2020	VALID UP TO 09-11-2025
CHECKED BY VIKRAM SINGH GAUTAM DY.ARCH. ARCH.ASSTT.	SD - 09-11-2020
VISHA SRIVASTAVA AEE ASSTT.ARCH.PLANNER	SD - 09-11-2020
VIKAS KUMAR ARCH ARCHITECT PLANNER	SD - 09-11-2020
DINESH KUMAR CHIEF ARCHITECT PLANNER	SD - 09-11-2020

J.E.

A.E.

E.E.
Executive Engineer
Electrical Division-I
U.P. Avas Evam Vikas Parishad
Office Complex, Sitapur Road

Scanned with CamScanner