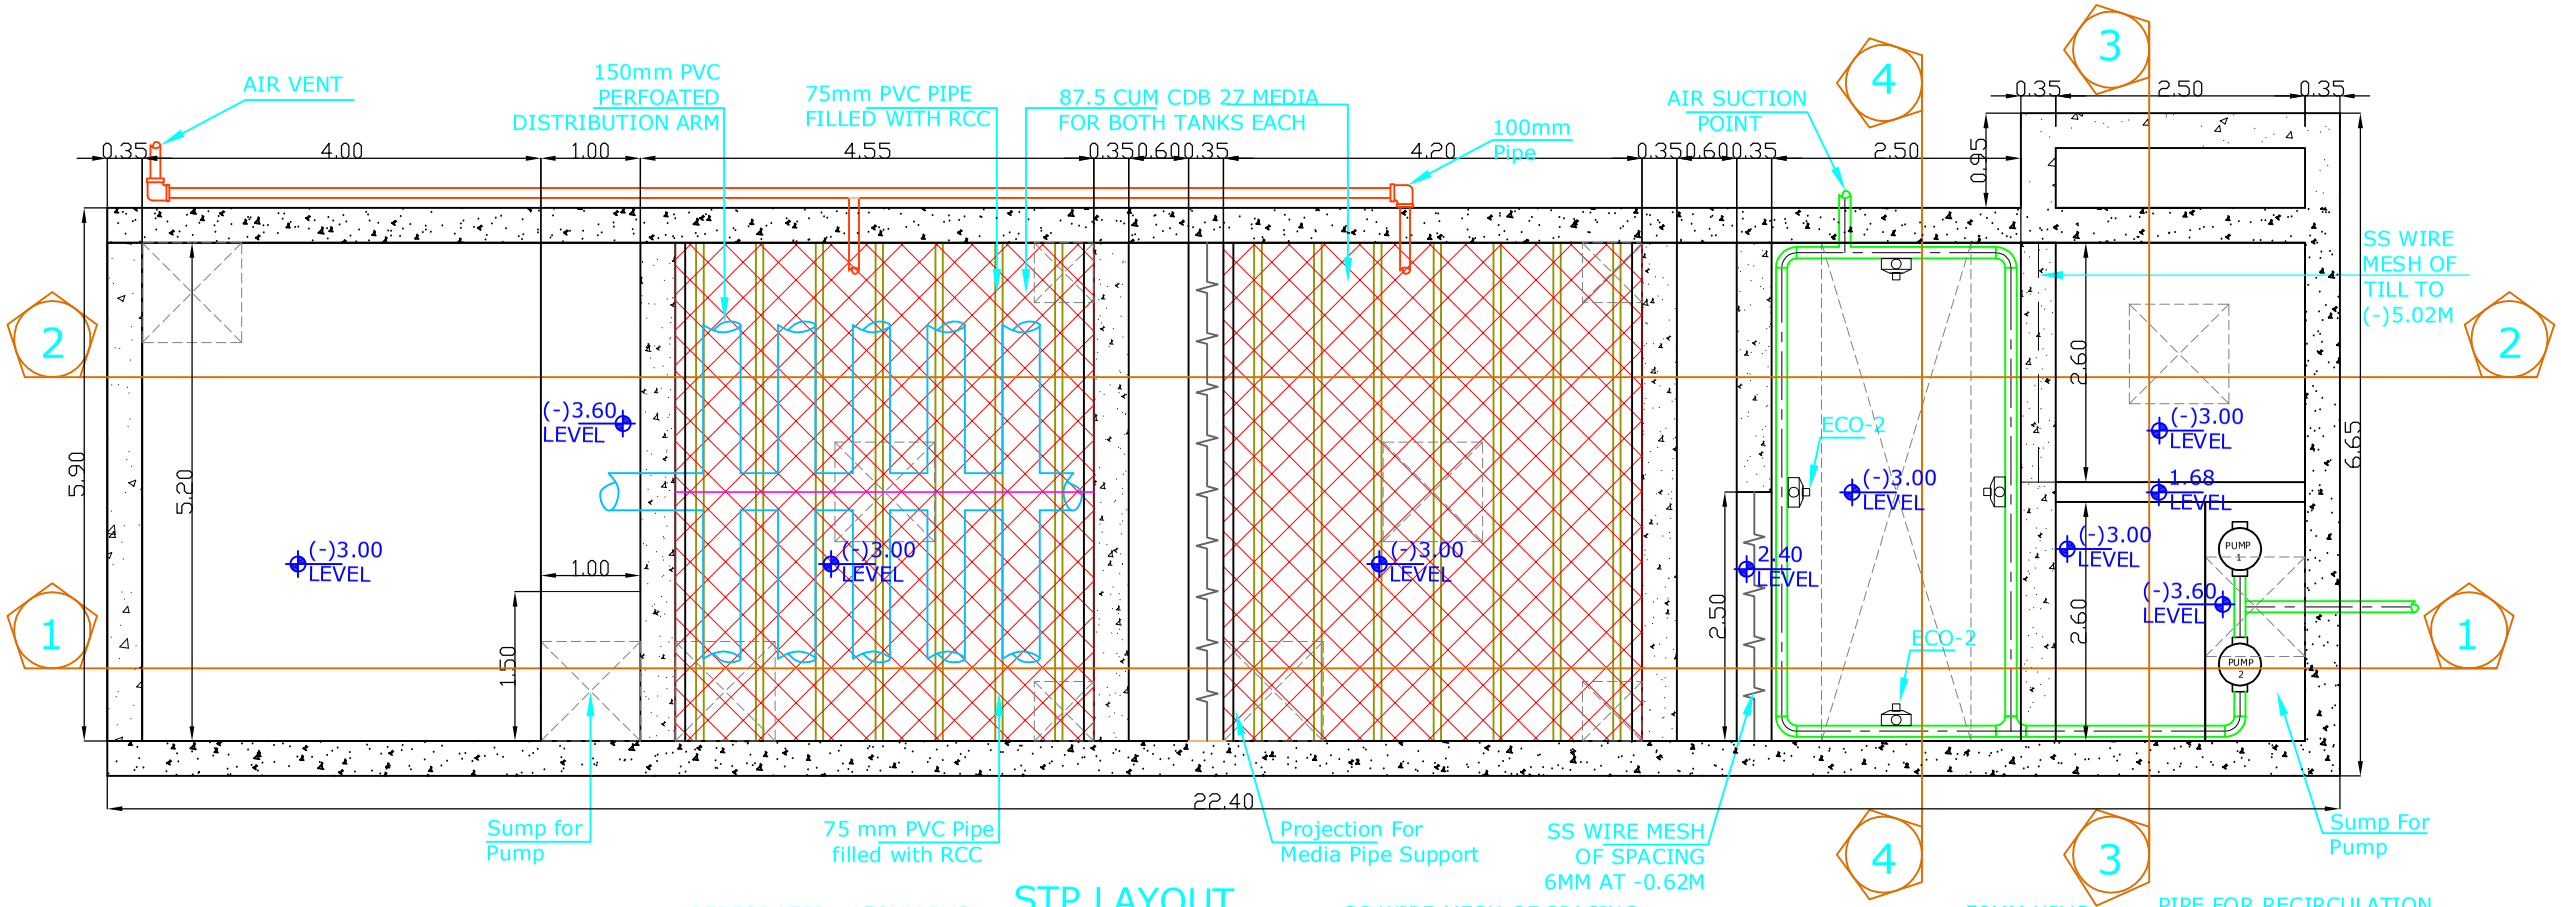

STP LAYOUT

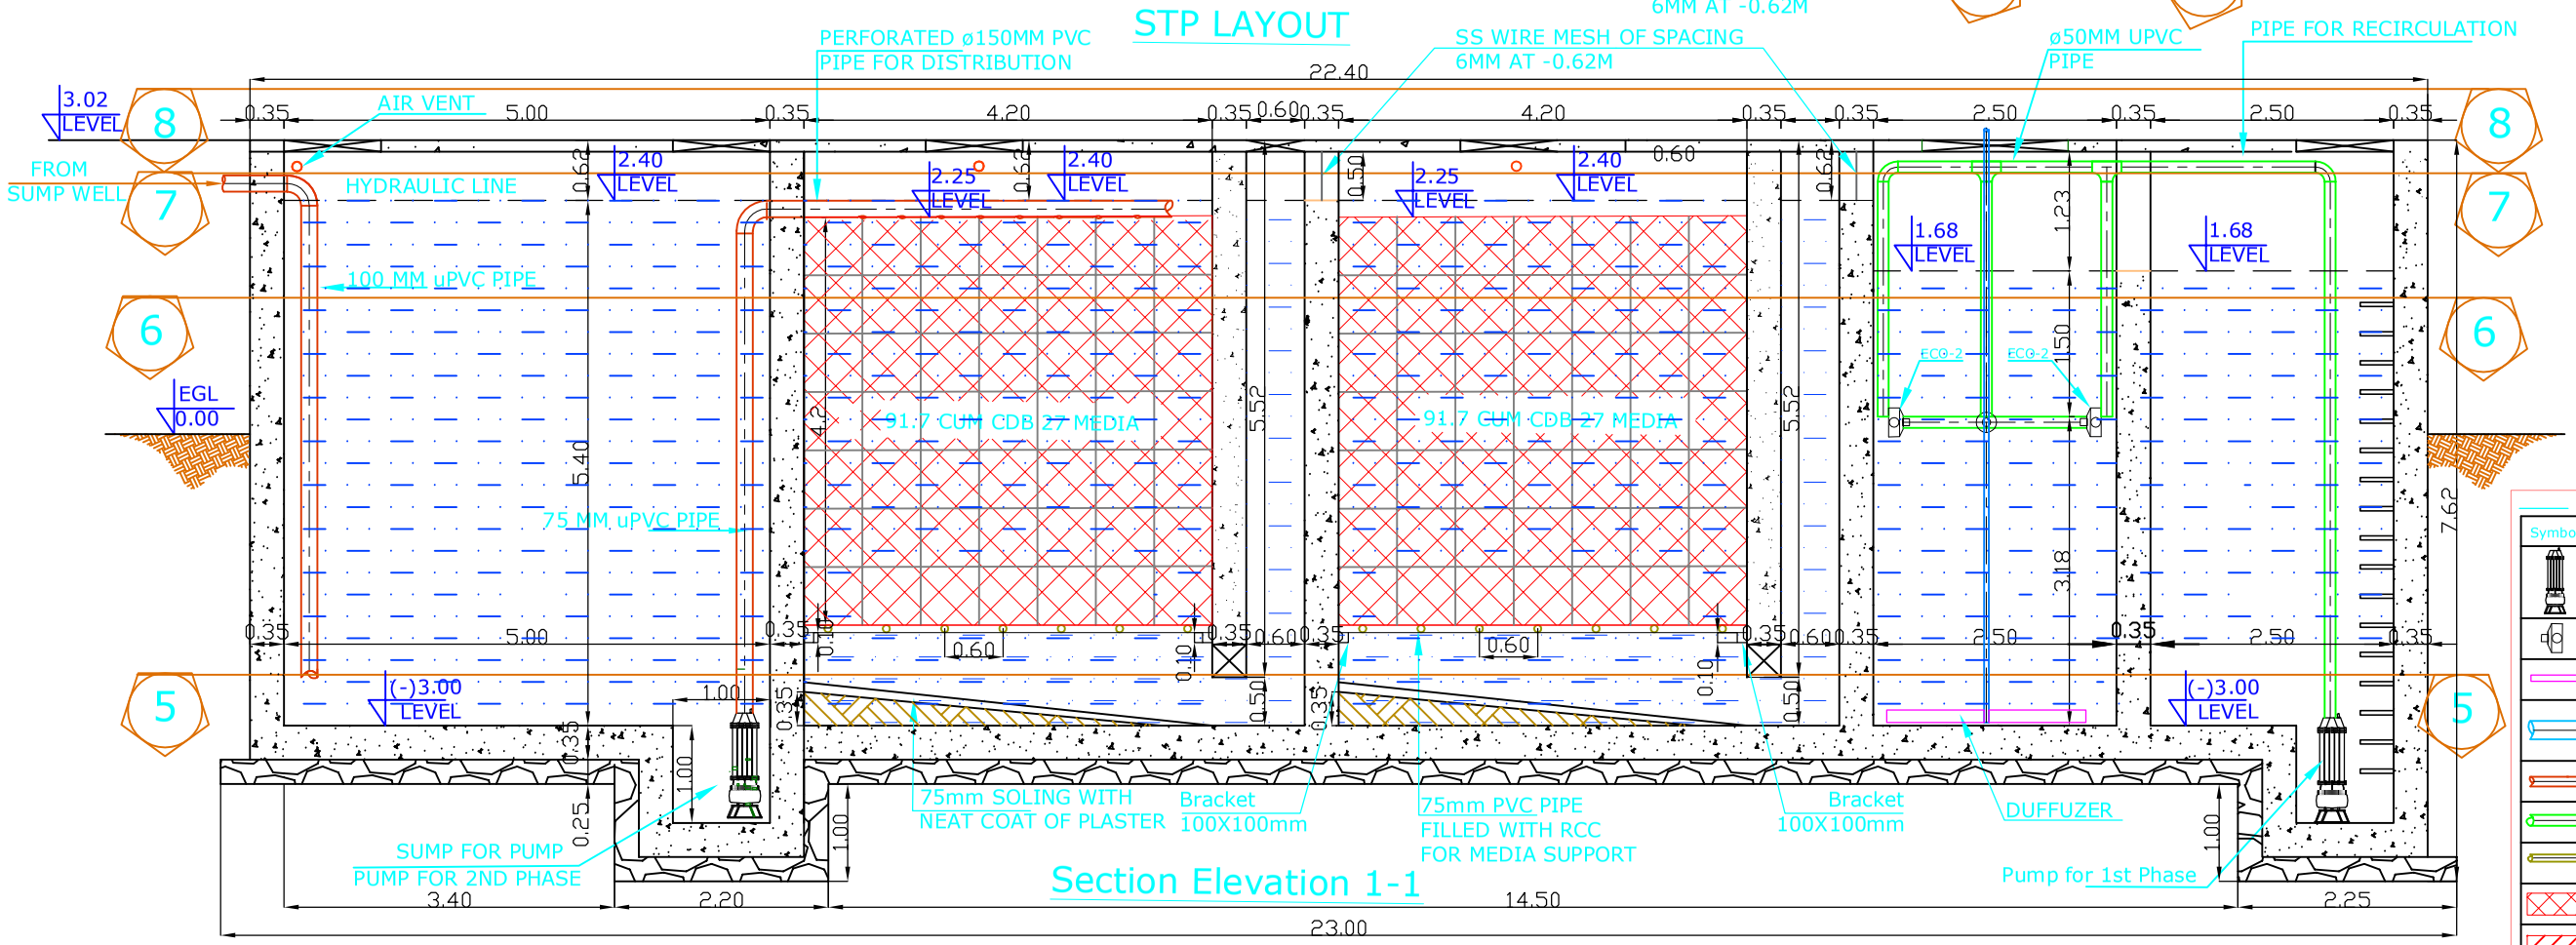

Section Elevation 1-1

Symbol	Name
	Pump
	ECO-2
	DUFFUZER
	PERFORATED ø150MM PVC PIPE FOR DISTRIBUTION
	100 MM uPVC PIPE
	150 MM uPVC PIPE
	75mm SOLING WITH NEAT COAT OF PLASTEI
	CDB 27 MEDIA
	CDTS 60 MEDIA

This drawing and/or its contents,information, and principles of design are the exclusive property of Dass Rasayanic Services, Agra and is submitted to you with the agreement that it is not to be reproduced in any manner, copied, or modified, nor is it to be relayed in part or in whole to any other firm or individual for any other project except by written agreement with DASS RASAYANIC SERVICES

DASS RASAYANIC SERVICES
(An ISO 9001:2008 Company)
(An ISO 14001:2008 Company)
#441,H.I.G., Sector - 16, Sikandra Awas Yojna, Sikandra Agra- 282007 (U.P.)
Phone & Fax : +91-562-2841866/ (24)
mail:- info@wateronline.co.in, drs@wateronline.co.in
web:- www.wateronline.co.in

SHEET DETAILS :

Sheet No. :	Sheet Size :	Version:
2	A3	V5

Engineers' Details:
Drawn By:-PRASHANT CHOUDHARY
Assistant Design Engineer-Trainee
Checked By:-Ankit Sachdeva

Current Version Notes:-

Technical Notes:-

NORTH:

Drawing Title: STP LAYOUT SECTIONAL ELEVATION

Project Name: Krishna Velly, Jait, Mathura

Signature(Issued By

For engineering details please refer to see attached calculations.All structural detail are suggestive in nature and are need to haverevision by structural engineers.

PURPOSE OF DRAWING : Tender | Approval | G.F.C.

Signature (Drawn By):

Drawing Number:- DRS-D238-16/WSM-17

Date:- 09 th Feb, 2018

Client's Name: Mr. Khurana

Version Details:-Version No:-Ver- 4
Date Of Version:- 09/02/2018
Description:- For approval drawing

Previous Version No. & Date:- Ver- 1 Version Notes: 28/04/2017

Previous Version No. & Date:- Ver- 2 Version Notes: 10/05/2017

Previous Version No. & Date:- Ver- 3 Version Notes: 17/05/2017

CONSULTANT :-
DINKAR SAXENA
M.Sc., M.I.E., C.Eng., F.I.P.H.E.
CHARTERED ENGINEER