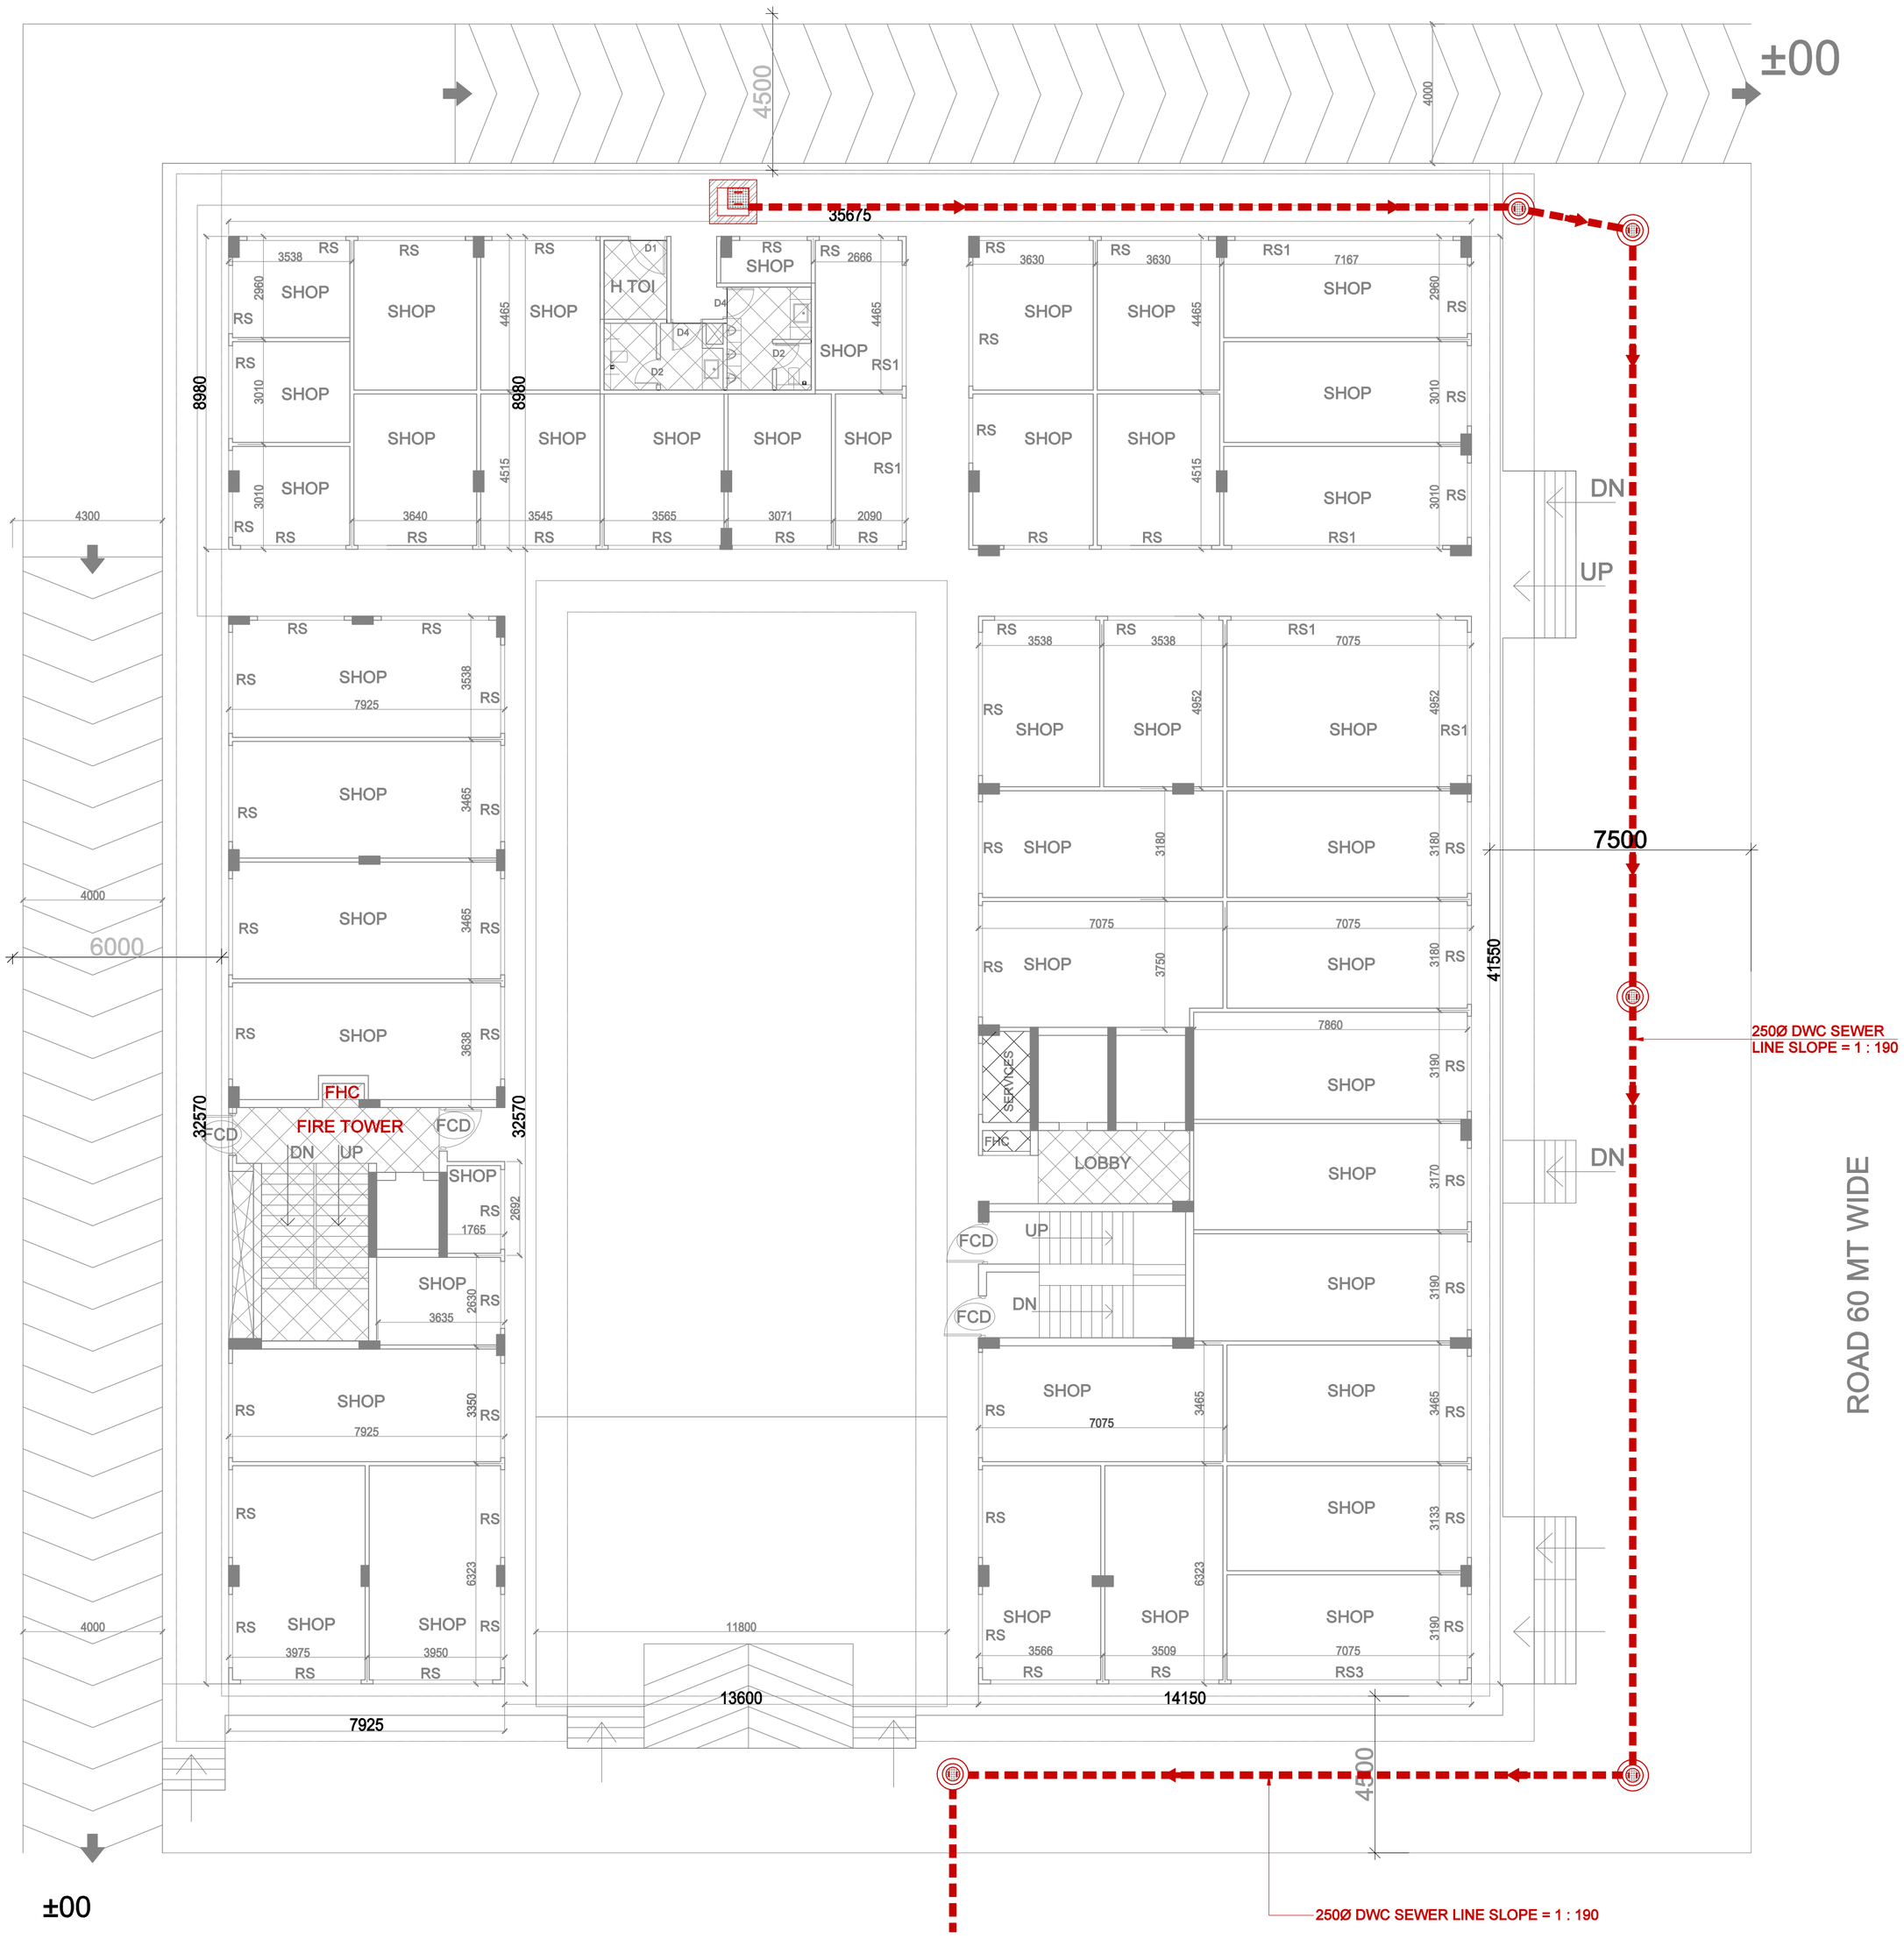

SEWER LEGEND:-

	MAIN SEWER LINE
	MAIN SEWER MANHOLE
	BRANCH MANHOLE 900x800x900mm DEEP (TYP.)

PROJECT : PROPOSED COMMERCIAL BUILDING
"PI City Center" SITUATED AT
PLOT NO. C-1, SECTOR-PI-1, GREATER NOIDA

CLIENT:
M/S GOVINDA HOUSING LIMITED

TITLE : WASTE DISPOSAL PLAN

DRG.NO.- PL01

ARCHITECTS
ARCHITECTS & PLANNERS

MANISH JAIN AND ASSOCIATES
E-131, East Of Kailash, New Delhi-110065
T : 011-41084019,
E : info@manishjainassociates.com
ar.manishjain@gmail.com

ARCHITECT'S SIGN	OWNER'S SIGN