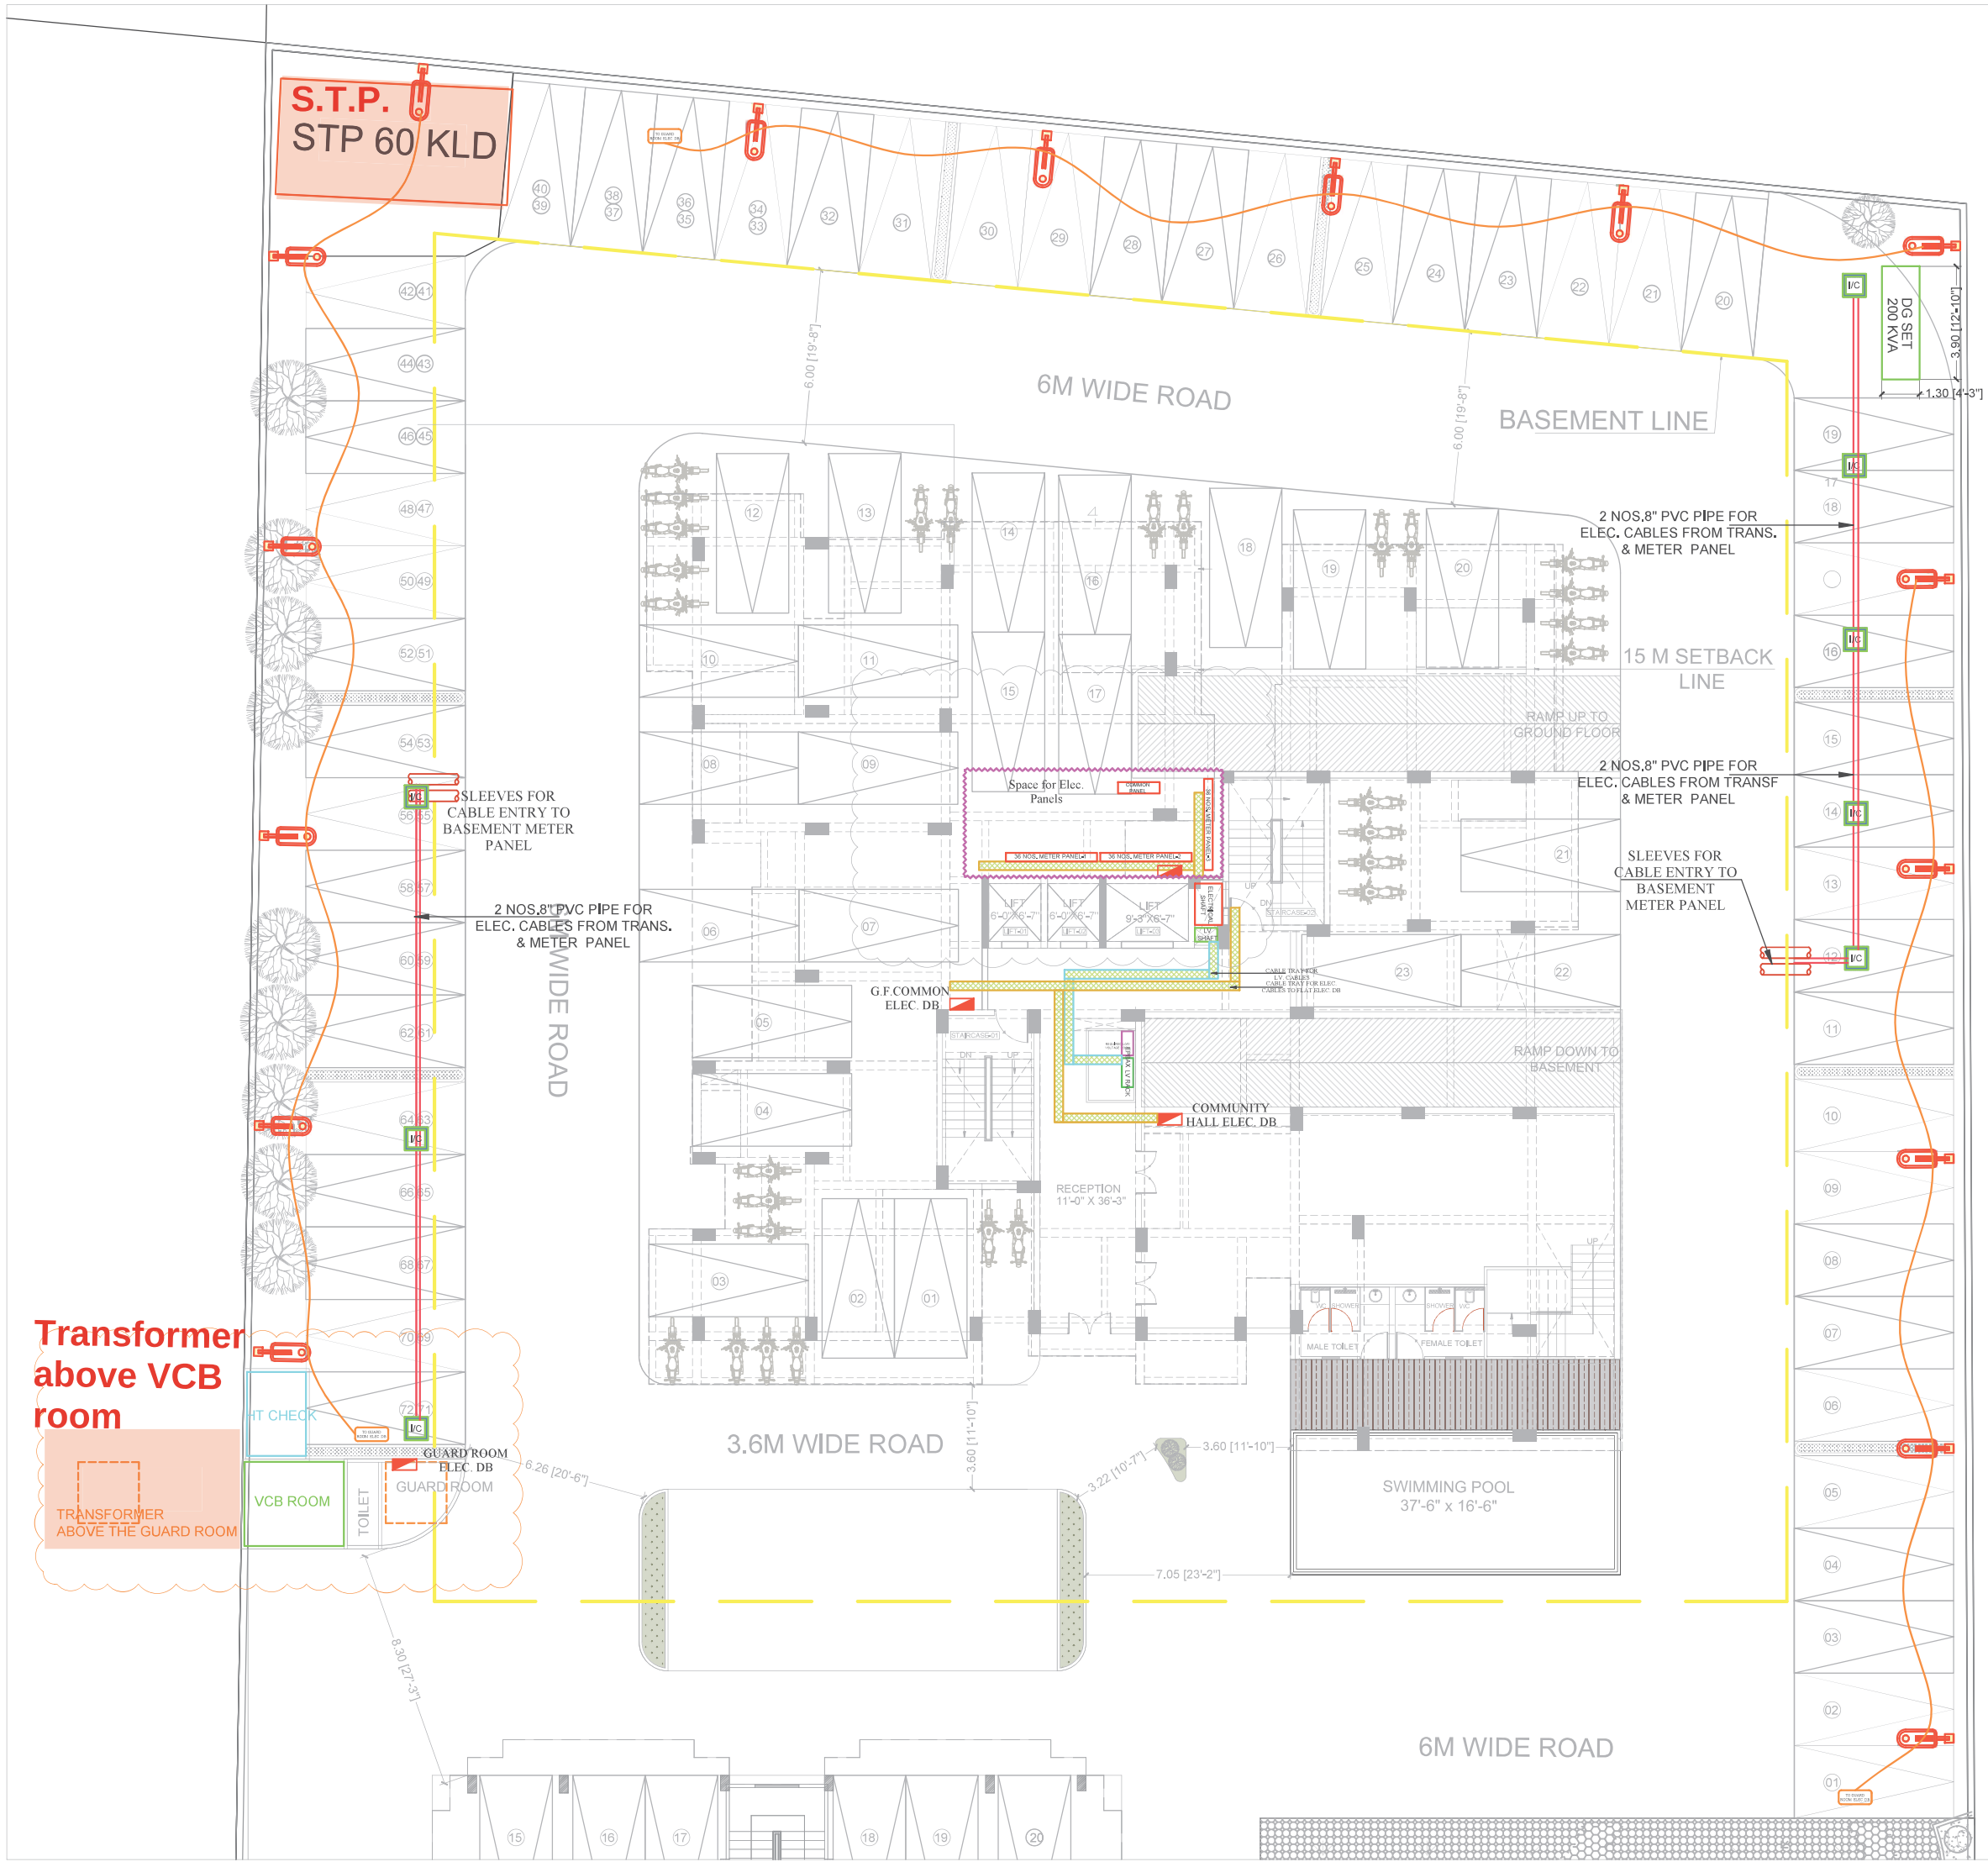

Avighna Associates
Architects | Interi-
Master Plan
Var...

NOTES

* THIS DRAWING IS THE PROPERTY OF AVIGHNA ASSOCIATES AND IS NOT TO BE REPRODUCED, COPIED OR HANDED OVER TO A THIRD PARTY OR USED FOR ANY OTHER PURPOSE OTHER THAN THAT FOR WHICH IT IS INTENDED.
* DIMENSIONS ARE TO BE READ AND NOT MEASURED.
* ASSUME ANY MISSING DIMENSION FROM SITE.
*STRUCTURE & WALL AS SITE ACTUALS.
*WALLS 4" THICK UNLESS NOTED OTHERWISE.
*PLEASE BRING ANY DISCREPANCY IN DRAWING TO ARCHITECT BEFORE COMMENCING WORK AT SITE.
*REFER STR. DRAWING FOR REINFORCEMENT .
*REFER COLUMN SCHEDULE DRAWING
*THIS DRAWING IS STRICTLY FOR DEMARCATION OF COLUMNS & EXCAVATION.
* SECTION PROVIDED FOR LEVELS.

LEGEND

SYMBOL	DESCRIPTION
	DISTRIBUTION BOX
	SWITCH BOARD (6A SOCKET & SWITCHES)
	16 A SOCKET WITH SWITCH
	6A POWER SOCKET WITH SWITCH
	BELL PUSH,DND,MMR
	CEILING EXHAUST FAN
	SPLIT AC
	TOILET MIRROR LIGHT 1x18w
	KEY TAG +4'-0"
	TELEPHONE AS PER FURNITURE LAYOUT
	CEILNING LIGHT
	POLE LIGHT
	WALL BRACKET LED LIGHT+4'-0"
ML	1 x 14 W MIRROR LIGHT+7'-0"
BSB	6A S/S,WALL LIGHT SWITCH, USB CHARGING,TYPE C CHARGING,SWITCHS FOR CEILING LIGHT ,@HT. 2-6"
AC	6A S/S,WALL LIGHT SWITCH, SWITCHS FOR CEILING LIGHTS,TELEPHONE,25A AC SWTICH,SKIRTING LIGHT @HT. 2-6"
TVP	6A 2 NOS. SOCKET +1 NOS. 16A SWITCH ,TV COAXIAL SOCKET,LAN @HT 4'-6"
	SIDE WALL SPRINKLER HEAD
SP	PENDENT SPRINKLER HEAD
SD	SMOKE DETECTOR
	SKIRTING LIGHT +1'-0"
	2 NOS.16A SWTICH SOCKET +1 NOS. 6A SWITCH FOR LIGHT @HT 3'-6"
	SPIKE LIGHT
	3 x 1.5 SQMM LIGHT CONTROL CU. WIRE
	3 x 1.5 SQMM 2 WAY LIGHT CONTROL WIRE
	3 x 2.5 SQMM CU. WIRE FOR AC IDU
	3 x 4.0 SQMM CU. WIRE FOR POWER CIRCUIT
	3 x 2.5 SQMM CU. WIRE FOR LIGHT CIRCUIT
	CAT-6 LAN WIRE RJ-45 JACK TO LAN SWITCH
	2 PAIR TELEPHONE WIRE RJ-11 JACK TO TTB
	RG-6 TV CABLE SETUP BOX TO TV SPLITTER
	CAT-6 CCTV CABLE CCTV CAMERA TO NVR
	POLE LIGHT

LEGEND

S.NO	SYMBOLS	DESCRIPTION

MEP CONSULTANT : --

cube consultant
A-8, PATH NO. 4, JAMUNA NAGAR, SODALA, JAIPUR-302006.
MAIL: - cubemep@gmail.com.
Ph. No. 0141 2221089
Mob. No. +91 9214308430 ,

DEALT BY : --	REVISION : --	DATE : --
AMAN GUPTA	R0	08-05-2025

CLIENT:-
M/S GANPATI INFRATECH

PROJECT:-
GANPATI ESTATE TOWER-C

DWG. TITLE:-
EXTERNAL ELECTRICAL LAYOUT WITH STREET LIGHTING

avighna associates
ARCHITECTS, INTERIOR DESIGNERS & PLANNERS
studio: 3rd floor (Back side) & office no 303, omkaram plaza, mallitiya, Varanasi -221010, UP.
phone: 9648888880
email: projects@avighnaworks.com

SCALE	N.T.S	NORTH	REV.
DATE	08-05-2025	N	
DRG. STATUS	G.F.A		
DEALT BY	SHIVANI	DRG. NO.	
CHECKED BY	KUNAL	AA_GE_R0_MEP_P-02	