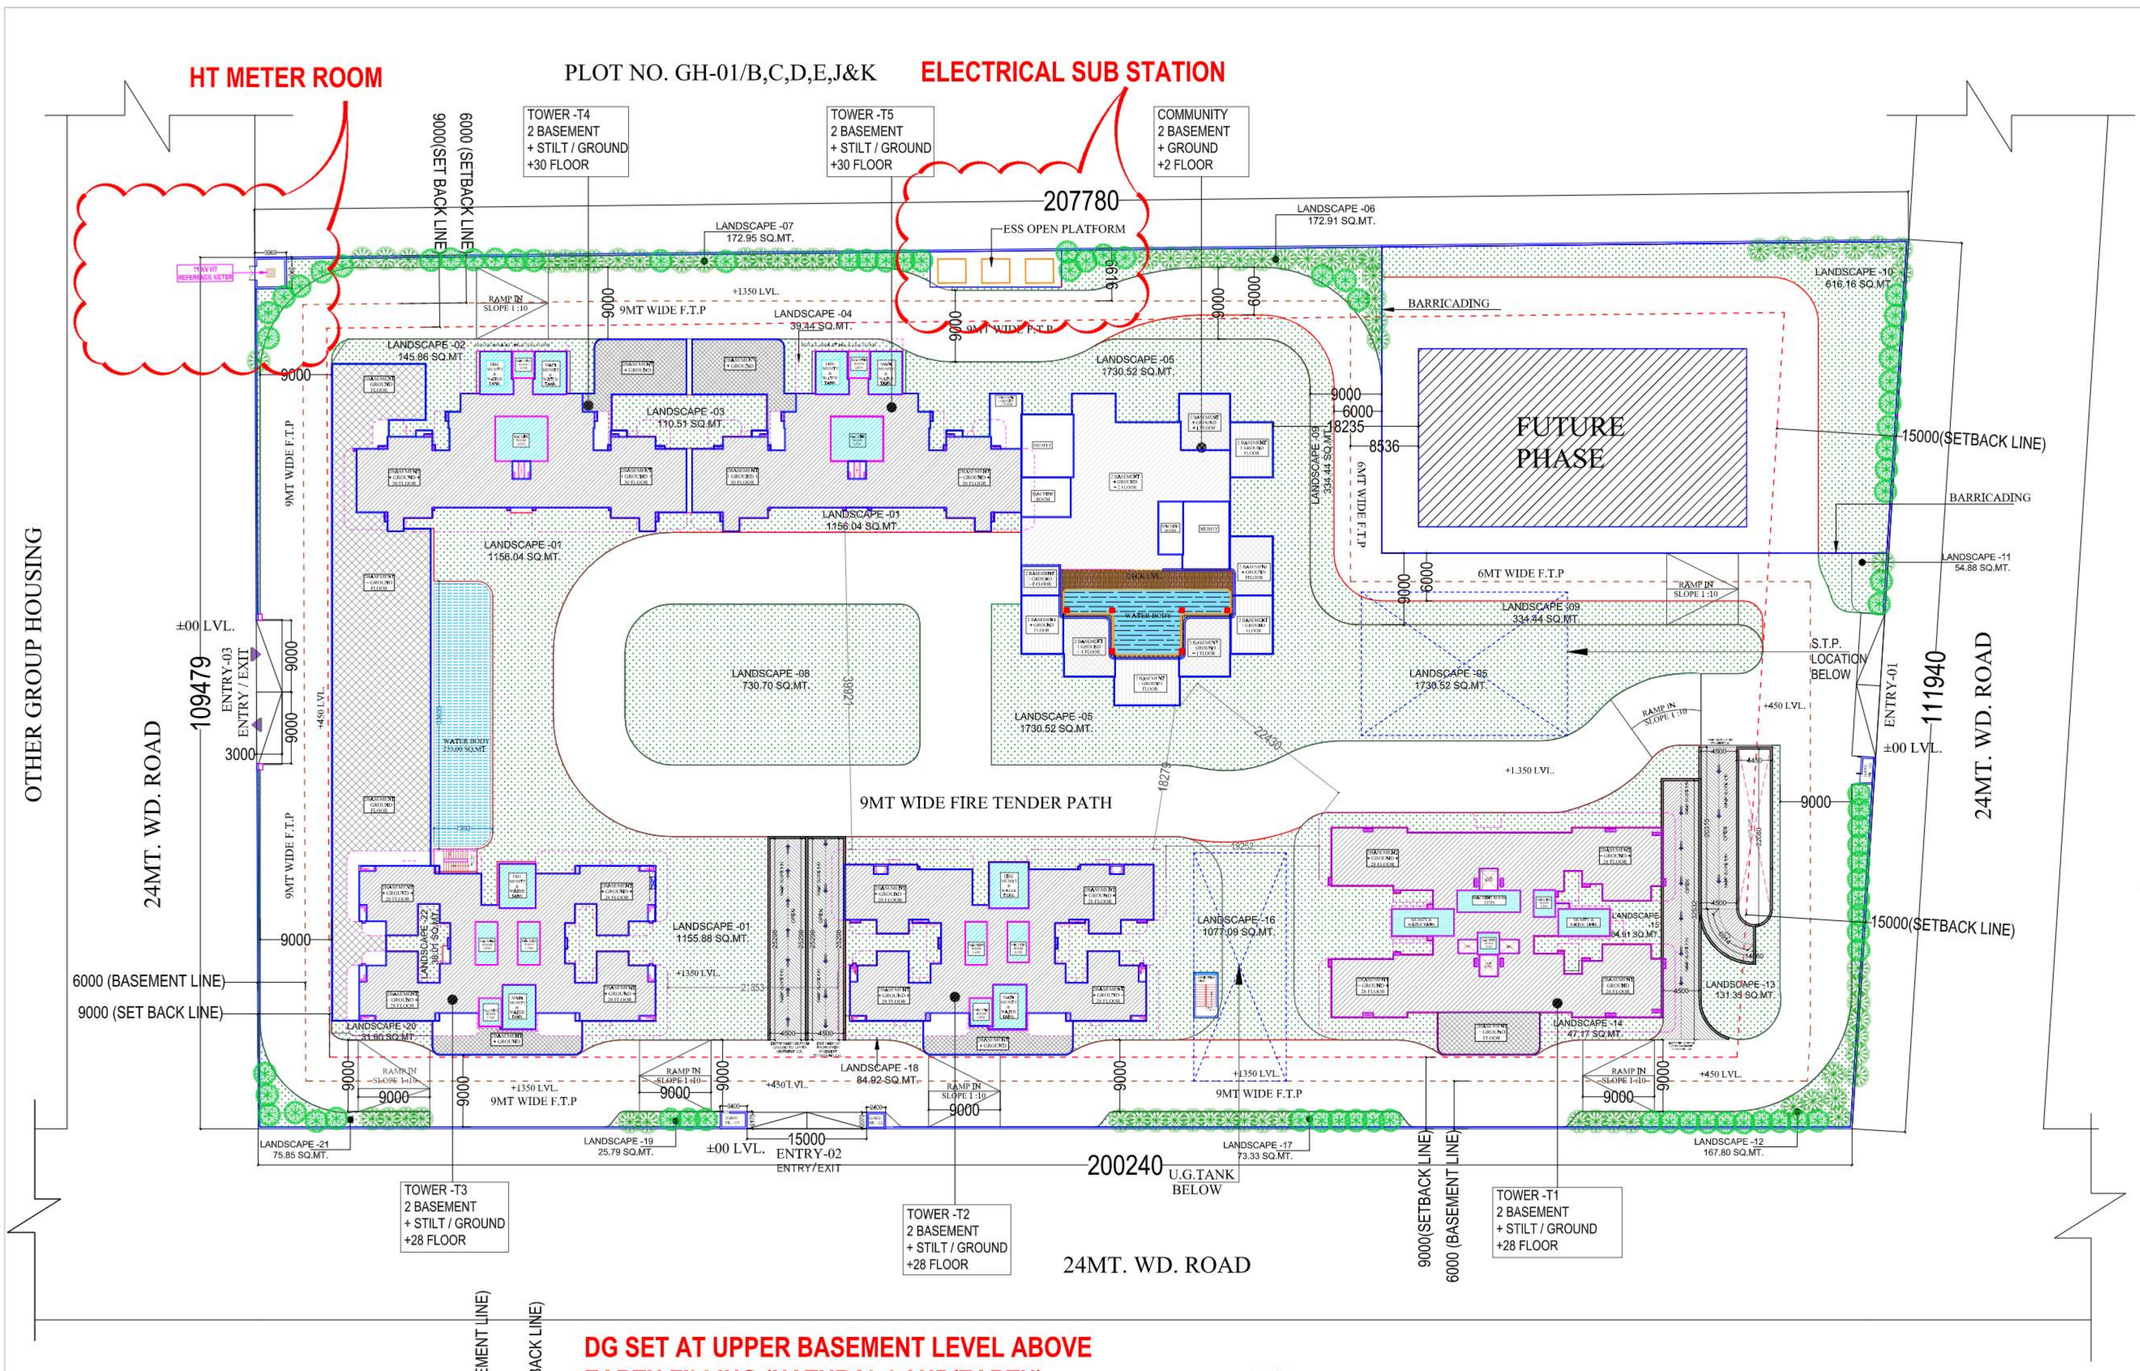

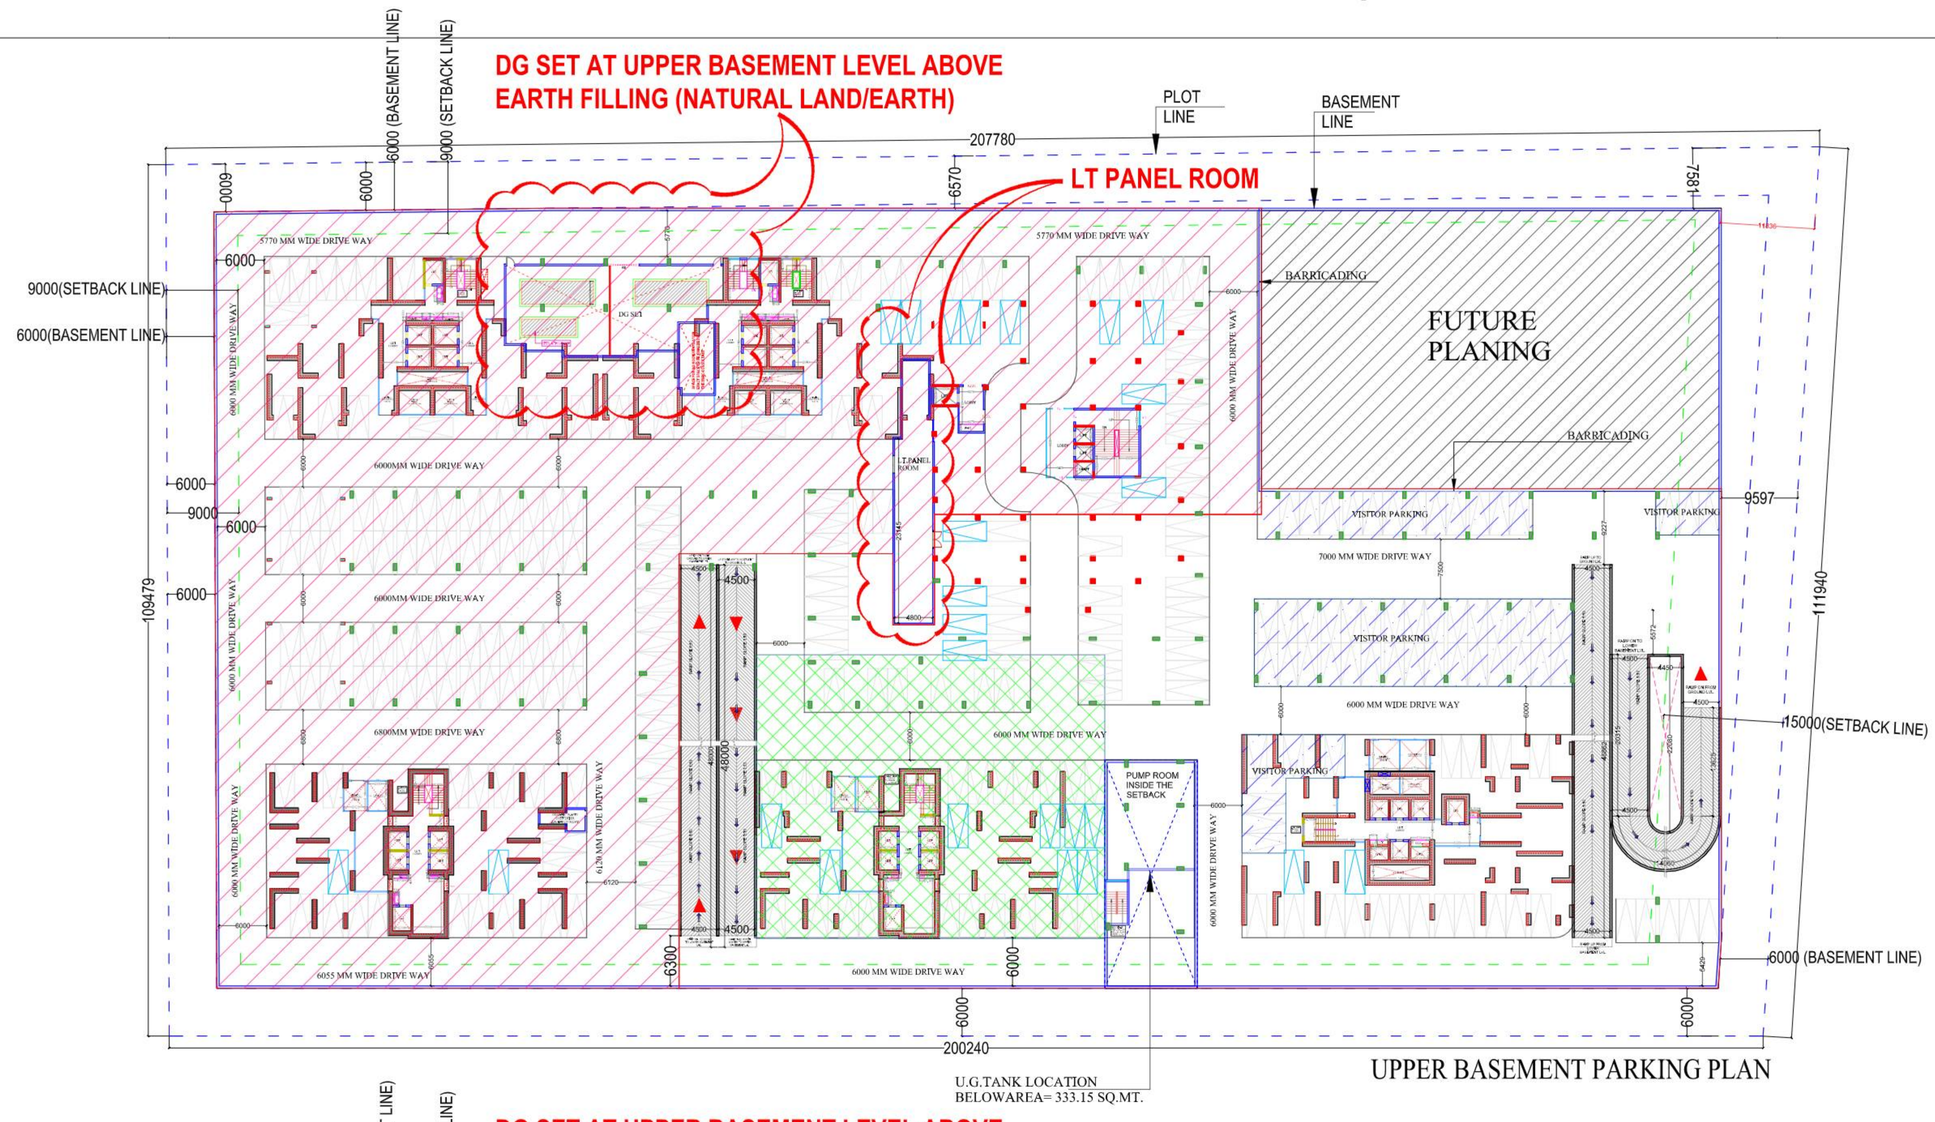

UPPER BASEMENT PARKING PLAN

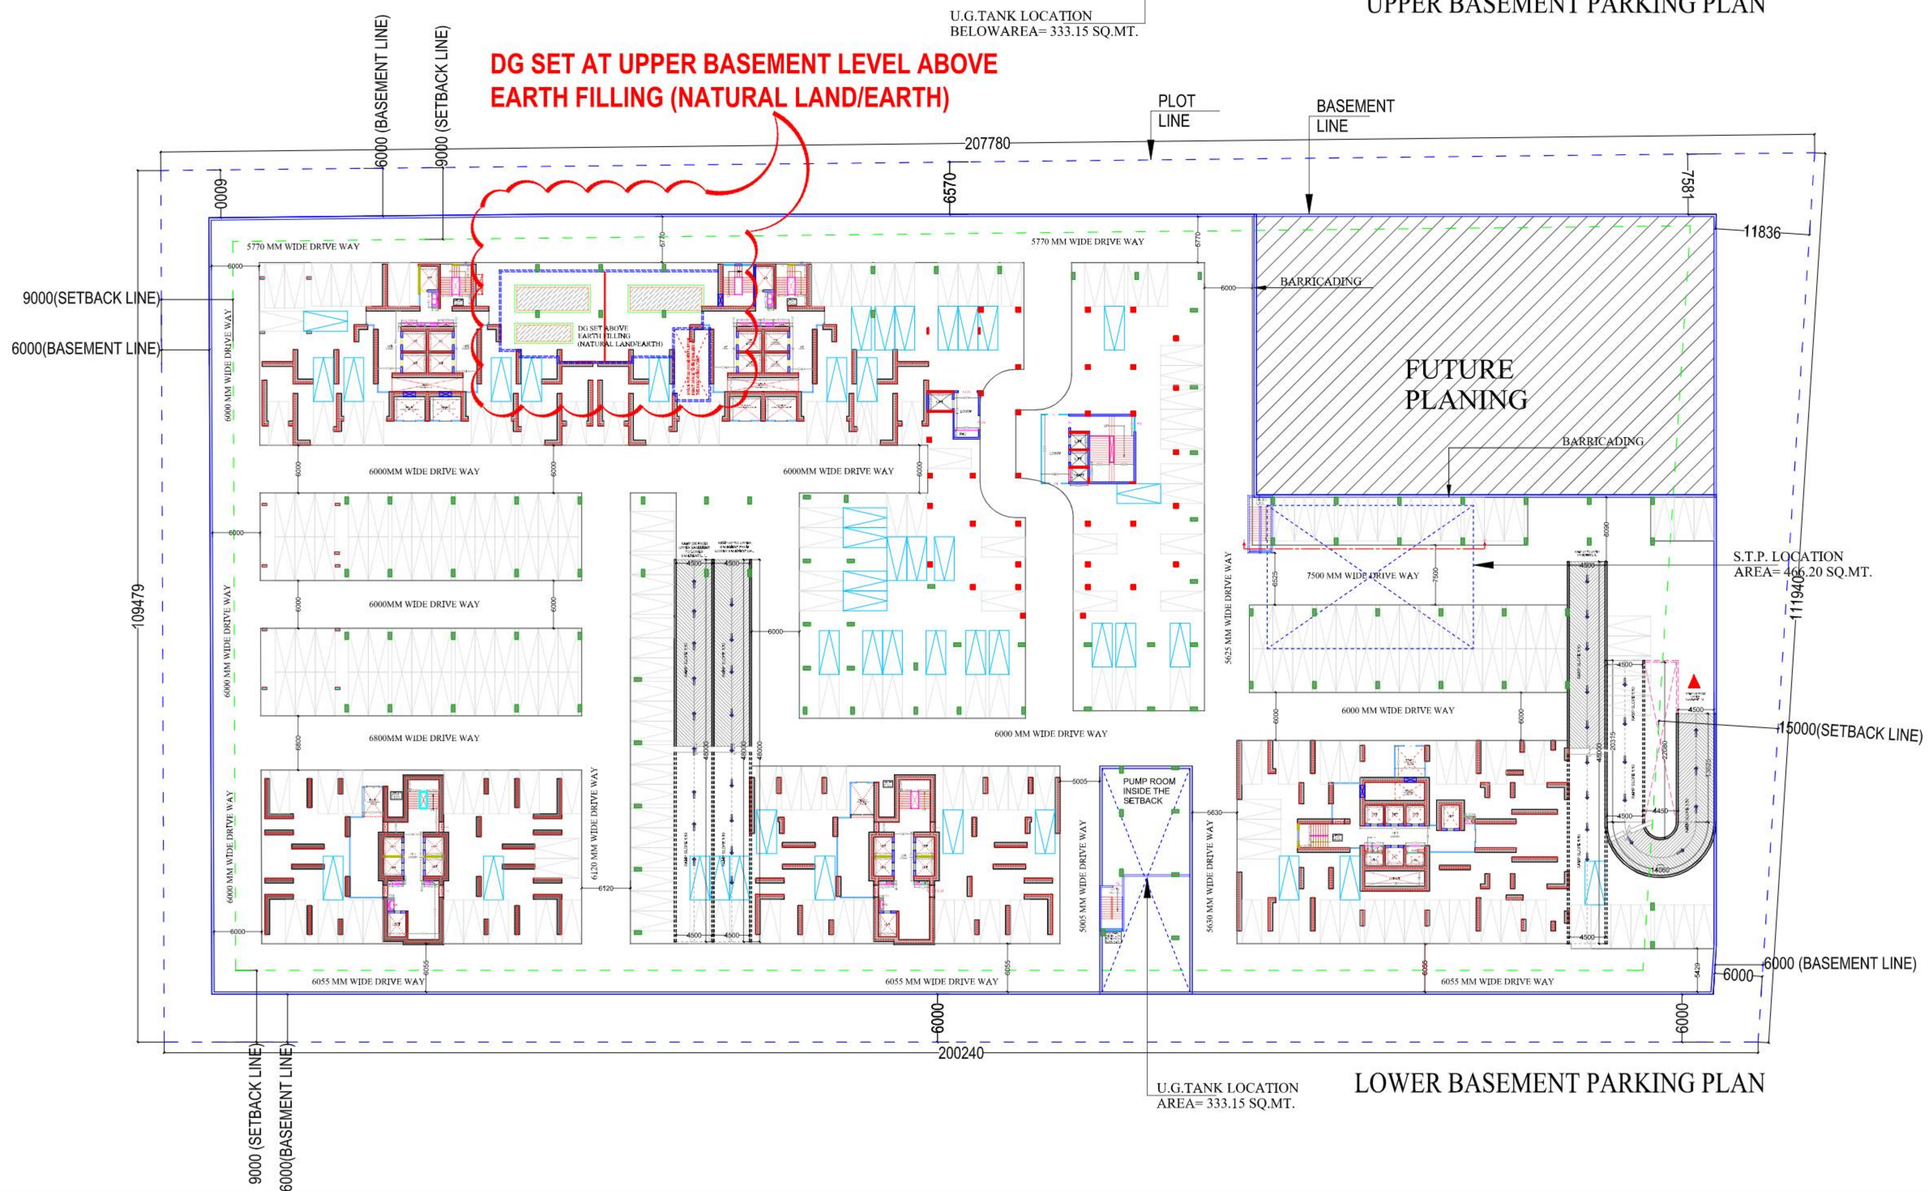

LOWER BASEMENT PARKING PLAN

rev. no.	date	revision
..	..	..

project
ASHTECH GROUP HOUSING
AT GH-01/F,G,H & I, SECTOR-12, GREATER NOIDA.

title
SITE PLAN, UPPER & LOWER BASEMENT

subtitle
ELECTRICITY SUPPLY PLAN

drawing released for
- [x] SUBMISSION
- [ ] APPROVAL
- [ ] ADVANCE COPY
- [ ] CONSTRUCTION

drg. no. AT12 / 25B04 / ES - 05

scale 1 : 400
drawn by Prem Saini
date 11.09.2025
checked by Badri Vishal

architects
Space Designers International
B - 34, SECTOR-67, NOIDA
PH : +91 9711633717,18,19 & 20, Mob: 9811070399,9811336231
e-mail : spacesdi@gmail.com, www.spacedi.com

services consultant
Cespl Consultants Pvt. Ltd.
First Floor, B - 67, Sector - 67, Noida - 201 301
Tel : (0120) 3225400 / 3225401
e mail : mail@cespl.in, website : www.cespl.in