Desilting Tank Size

(L) = 6000 mm
(W) = 2000 mm
Effective Depth (D) = 3000 mm

Recharge Pit Size

(L) = 3000 mm
(W) = 2000 mm
Effective Depth (D) = 2000 mm

Note:

1) All Wall in RWH Shall Be Strictly As Per Structure Consultants Design & Detail.
2) The Bore Well Pipe of Recharge Pit Should Be Left At Least 5 m Above The Known Highest Water Table To Avoid Any Possible Pollution To The Aquifer.

M.S. Screen Detail :

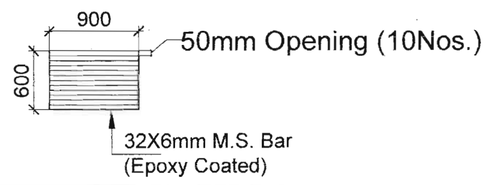

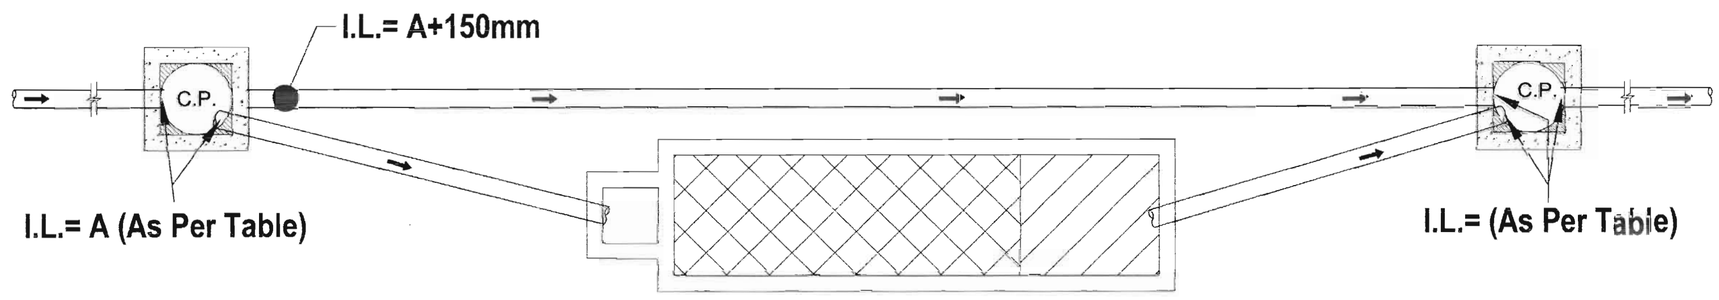

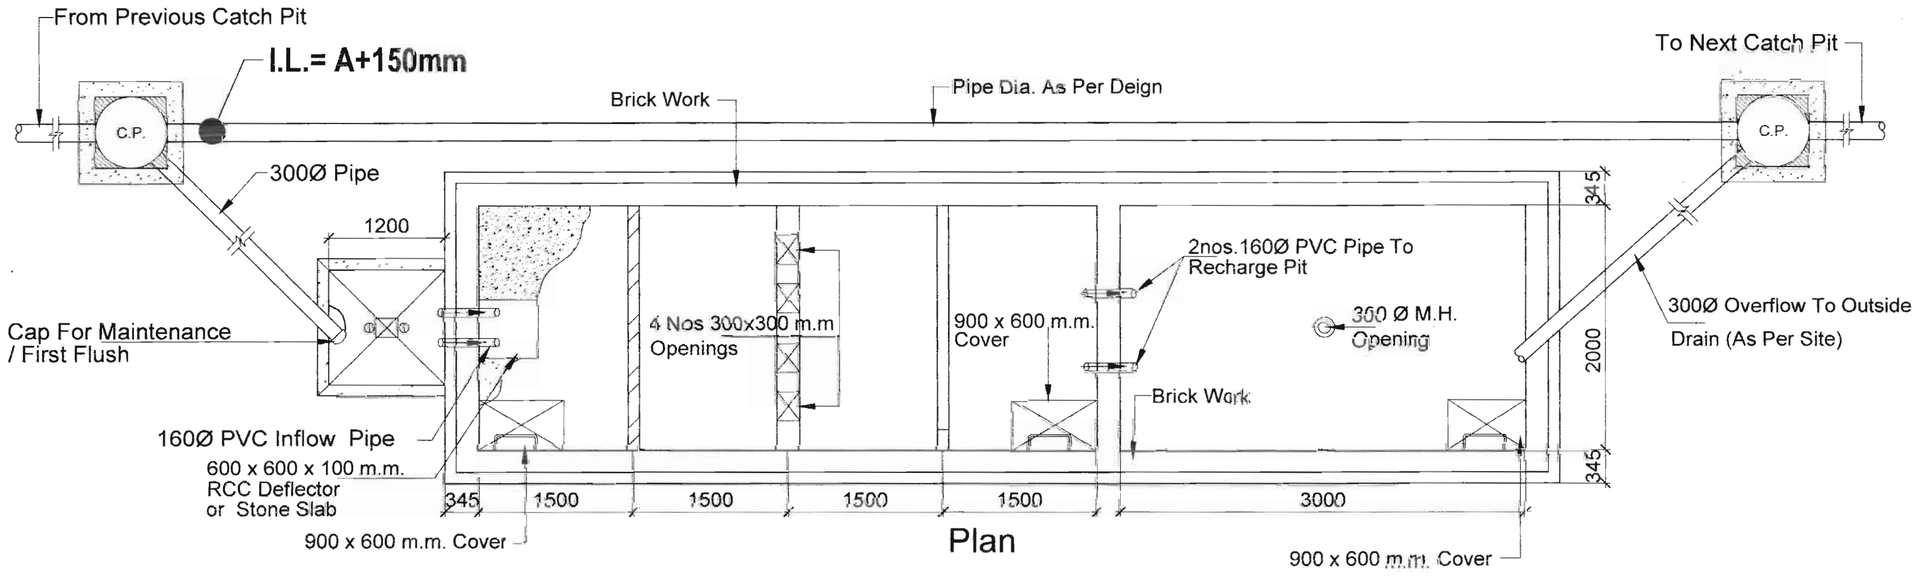

Dessilting / Settling Chamber & Recharge Pit

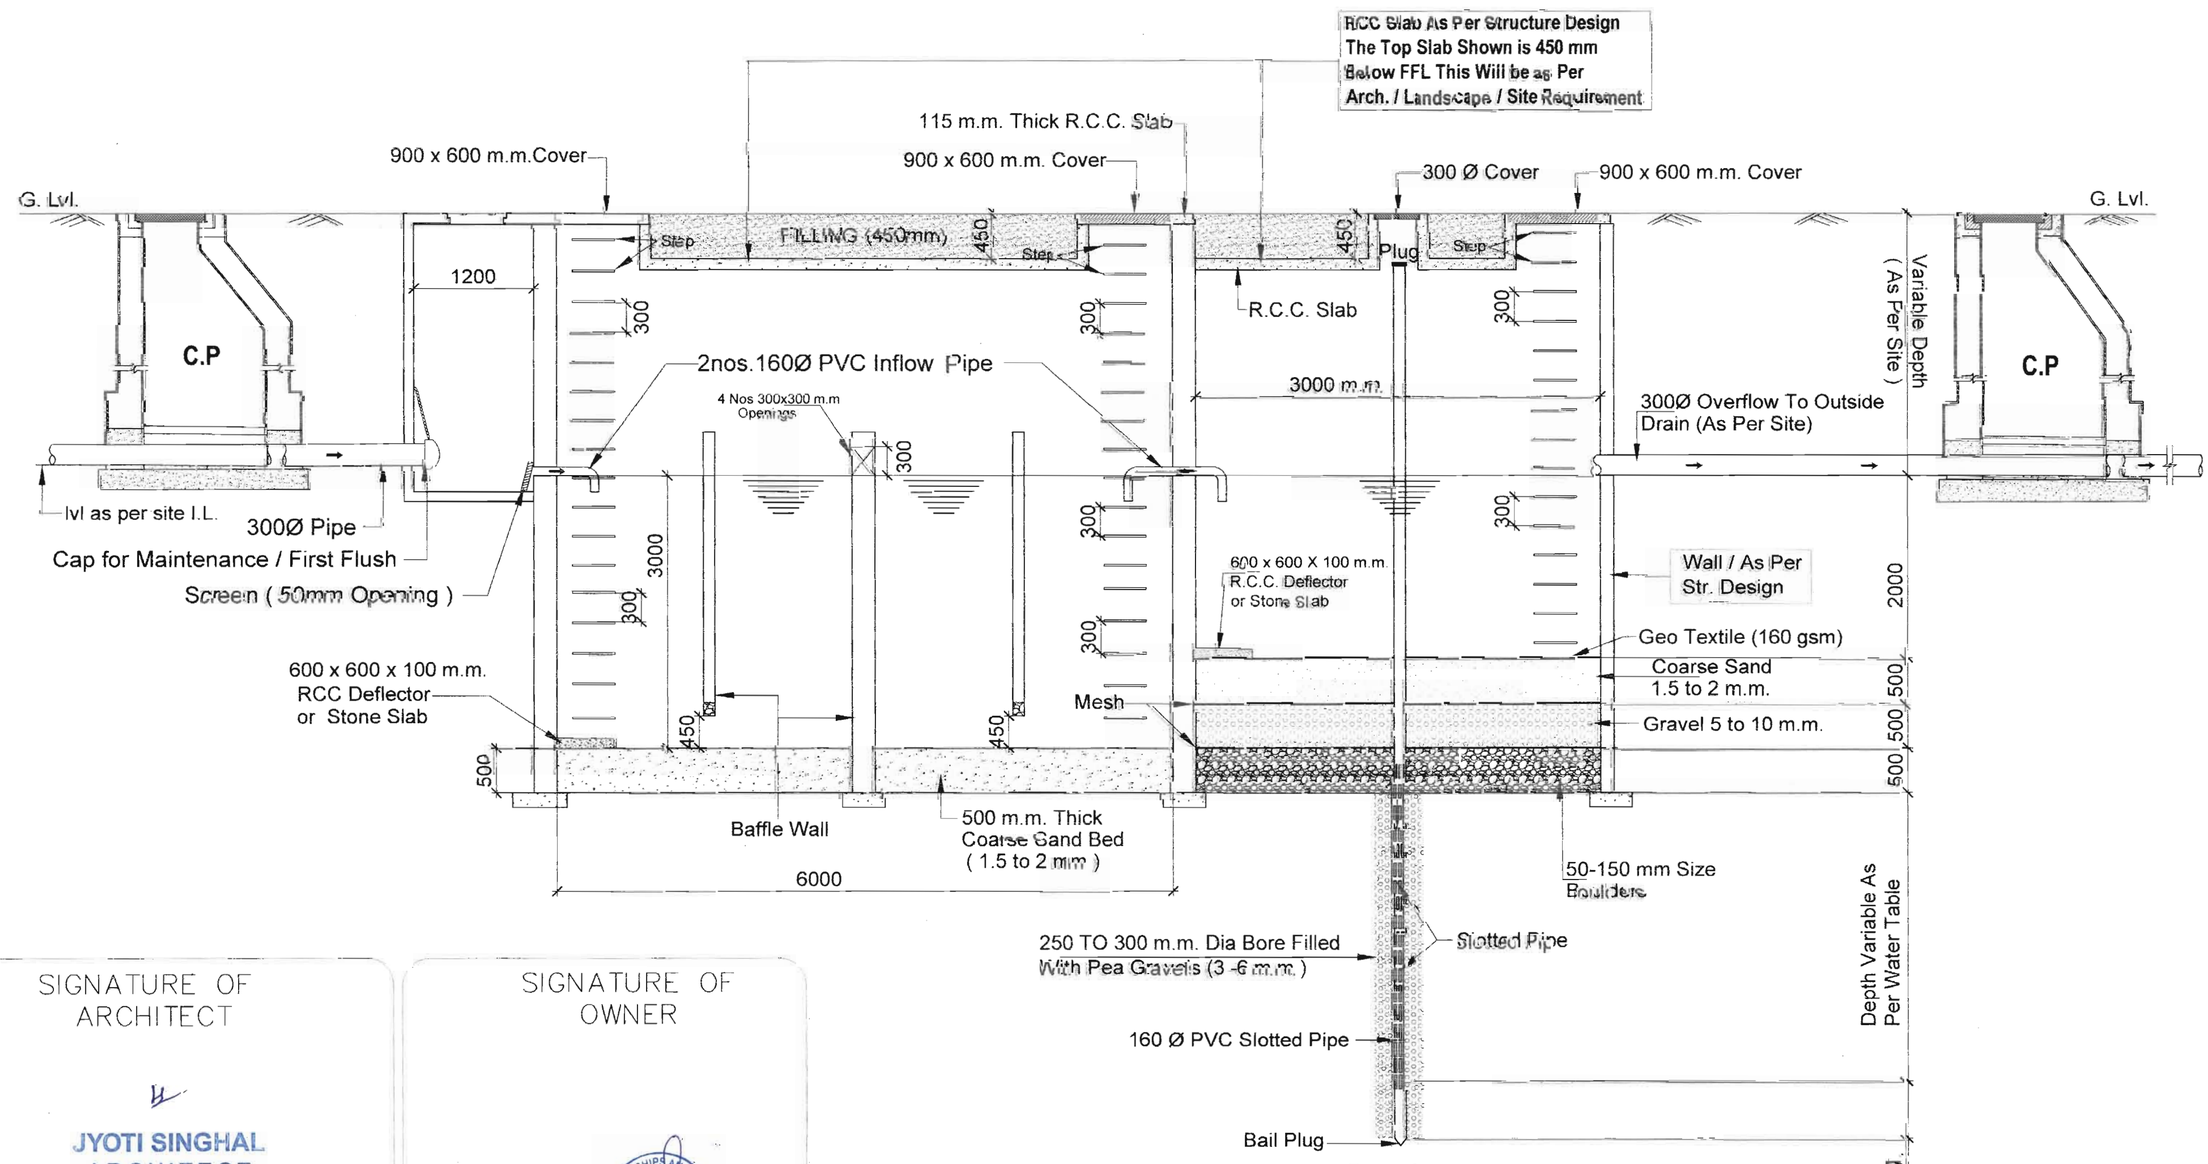

Section

RWH Detail For Parking

Total Number of RWH = 10

SIGNATURE OF ARCHITECT

JYOTI SINGHAL
ARCHITECT
CA/93/16250

SIGNATURE OF OWNER

ELDECO TOWNSHIPS AND HOUSING LTD. KANPUR

Project

ELDECO TOWNSHIP IN JAWAHARPURAM
SCHEME OF KANPUR DEVELOPMENT AUTHORITY IN SECTOR-14, REVENUE VILLAGE BARASIROHI, TEHSIL & DISTRICT- KANPUR NAGAR,

Title

RAIN WATER HARVESTING TYPICAL DETAIL

Scale

N.T.S.

Drg. No.

JAWAHARPURA / RWH-01

Drawn By

Amit

Ckd By

Anand Havelia

Architects :

SPACE COMBINE Architects,Engineers,Planners
A-1/112 , SECOND FLOOR ,SAFDARJUNG ENCLAVE , NEW DELHI-110029 ,TEL: 46150000,
TELEFAX: 46150000 space@touchtelindia.net,spacecombine@rediffmail.com

Services Consultant :

Consummate Engineering Services (P) Ltd.
Noida Office : B - 67, Sector - 67, Noida - 201 301, Tel : (0120) 6943500 (24 Lines)
Lko. Office : R 006, Rohtas Plumeria, Gomti Nagar, Lucknow, Tel : (0522) 6515455
e mail. : mail@cespl.in, website : www.cespl.in