SOLID WASTE MANAGEMENT PLAN

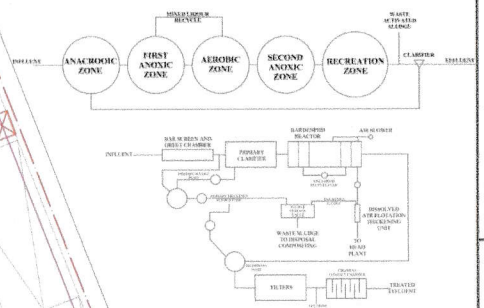

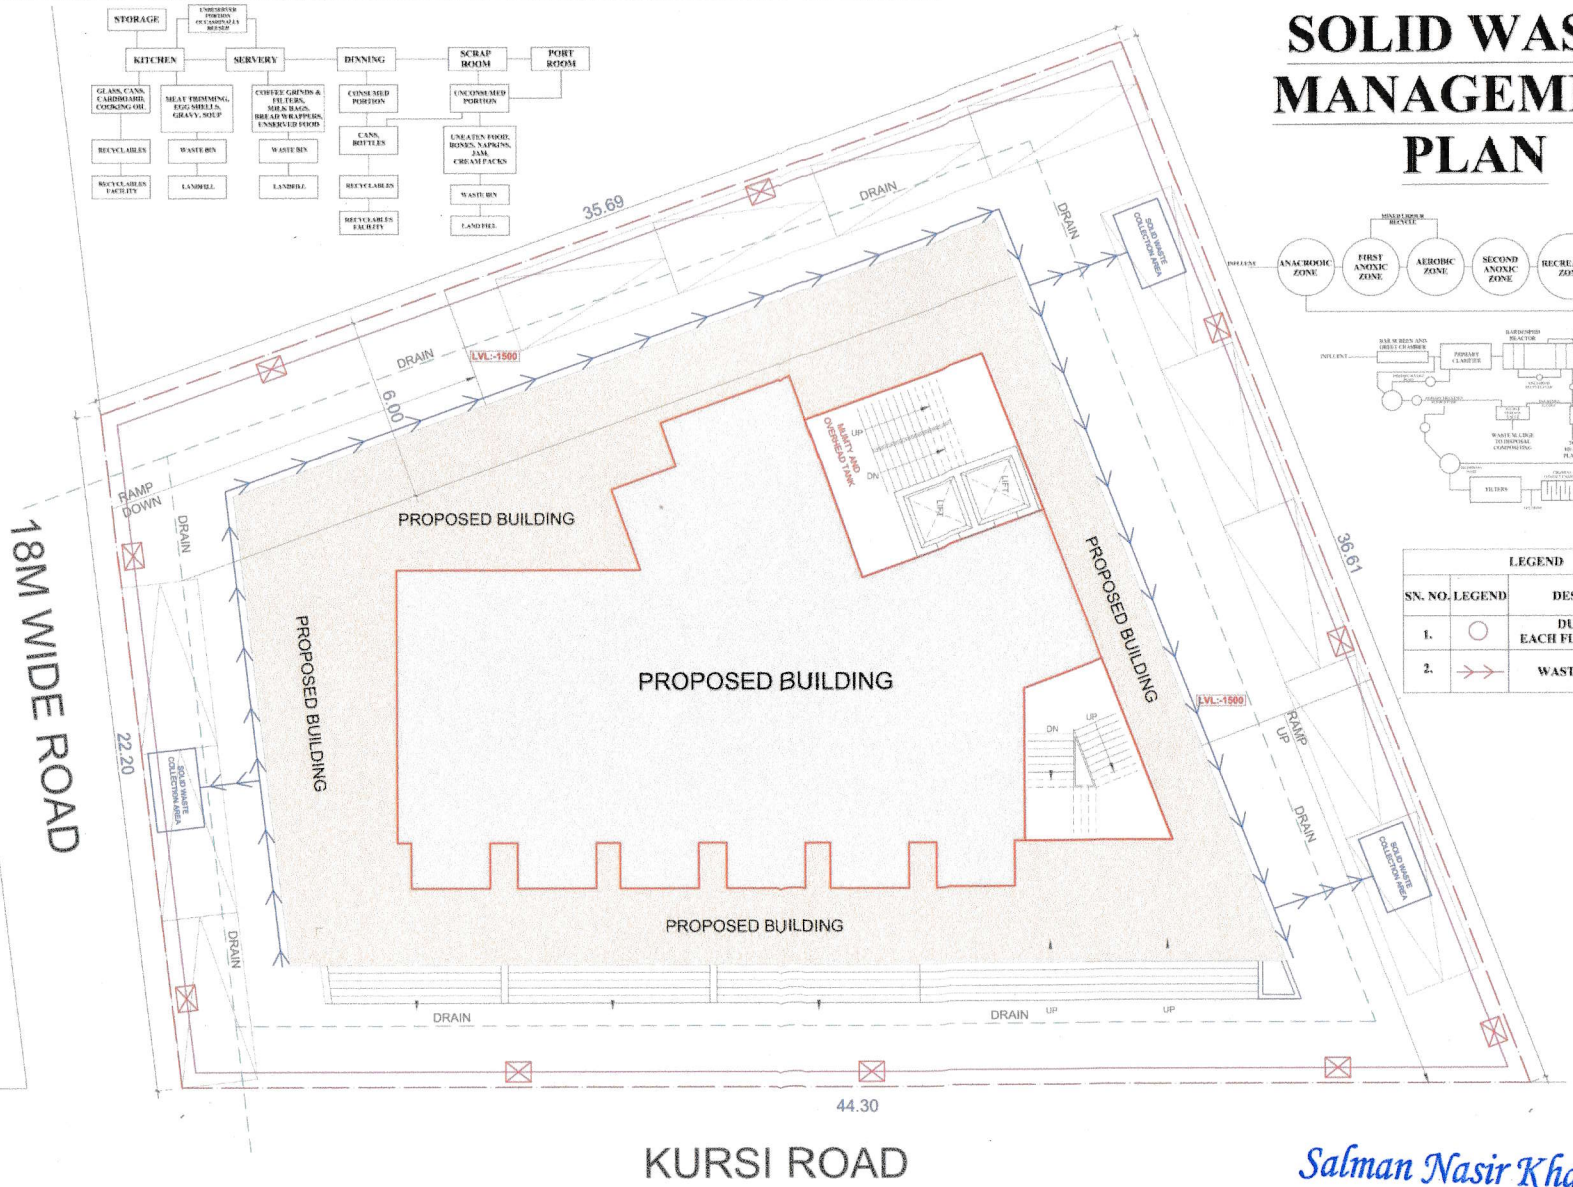

LEGEND		
SN. NO.	LEGEND	DESCRIPTION
1.	○	DUSTBIN ON EACH FLOOR (TYPICAL)
2.	→→	WASTE EXIT PATH

Salman Nasir Khalil
ARCHITECT
CA/2013/60995

ARCHITECTURAL CONSULTANT:

STRUCTURAL CONSULTANT:

EDGE architects
EMAIL: info@edgearchitects.in

REVISIONS			
NO.	DESCRIPTION	BY	DATE

© EDGE ARCHITECTS

LICENSE NO. & STAMP

PROJECT: SHOPPING ARCADE AT KURSI ROAD, LUCKNOW

SHEET TITLE: SOLID WASTE MANAGEMENT PLAN

DATE:	10.12.2025
DRN. BY:	EA
CHK. BY:	S.N.KHALIL
SCALE:	AS NOTED
SHEET:	04/04

S-04