LEGEND : WATER SUPPLY

S. No.	SYMBOL	DESCRIPTION
1.		COLD WATER SUPPLY LINE
2.		RECYCLE WATER SUPPLY LINE
3.		RISING MAINS FROM TUBEWELL (80Ø)
4.		MUNICIPAL WATER SUPPLY LINE (80Ø)
5.	GH	GARDEN HYDRANT
6.		
7.		
8.		

LEGEND : SEWER & DRAIN

S. No.	SYMBOL	DESCRIPTION
1.		SEWER LINE
2.		150Ø BRANCH SEWERAGE CONNECTION
3.		80Ø BYPASS SEWER LINE
4.		DRAINAGE LINE
5.		200Ø BRANCH DRAIN CONNECTION
6.		RAIN WATER HARVESTING PIT

KEY PLAN

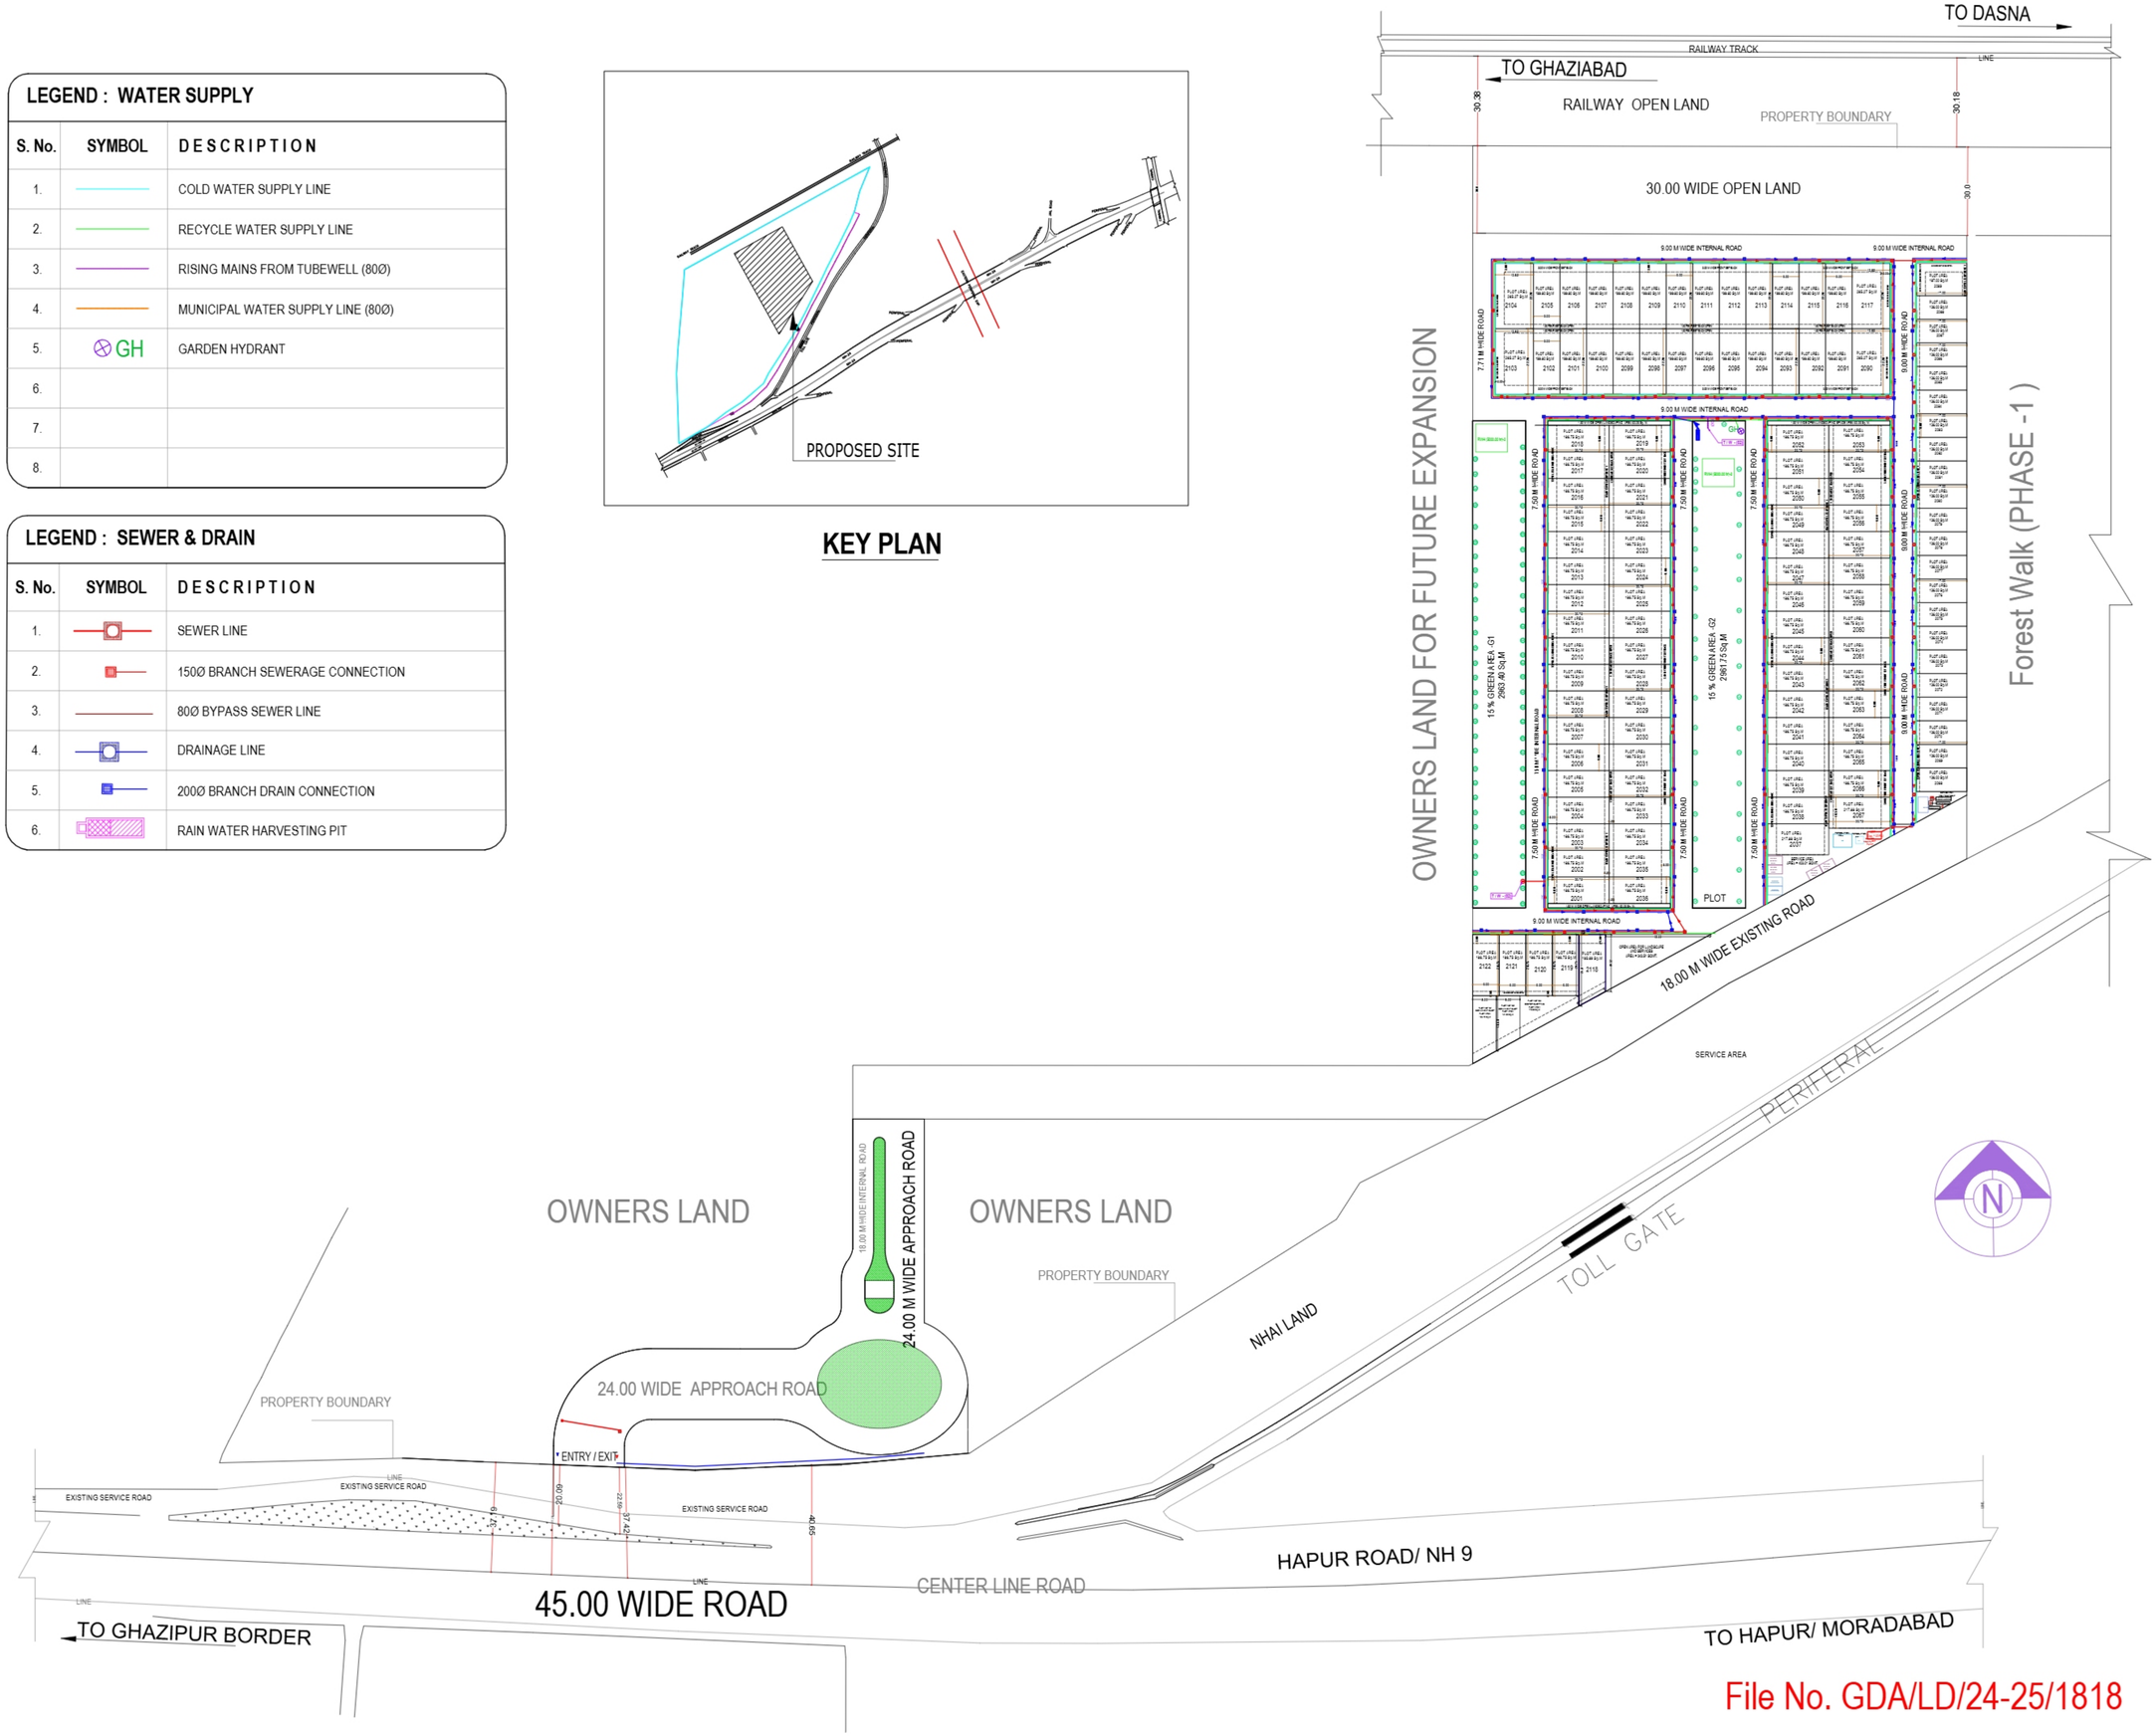

NOTE :- ALL DIMENSIONS ARE IN MT.

PROJECT TITLE :-

File No. GDA/LD/24-25/1818
PROPOSED PLOTTED / VILLA DEVELOPMENT
Project Name: Forest Walk (PHASE -2)
SITUATED AT KHASRA
NO.1848,1853,1854,1859,1861,1862,1863,1864,
1865,1866,1868,1874,1875,1876,1877,1878,
1879,1880,1881,1882,1883,1887
AT NH-24,VILLAGE DASNA GHAZIABAD ,
NEAR DASNA TOLL-EASTERN PERIPHERAL
EXPRESSWAY DIST.GHAZIABAD (U.P)

CLIENT :-

SRSD Buildcon Venture LLP THROUGH ITS
DIRECTOR/AUTHORIZED SIGNATORY
MR.RAJ DEEP JAIN S/o SH.SWADESH KUMAR JAIN

DRAWING TITLE :-

SERVICE LAYOUT PLAN

KGN ARCHITECTS
PLOT NO 1,2ND FLOOR JT TRACTOR
AGENCY, PREM ENCLAVE, KRISHNA NAGAR,
DELHI MEERUT ROAD, GHAZIABAD
CONTACT :- 7052867168
MAIL :- kgnarchitects@gmail.com

ARCHITECT'S SIGN.

AMITSHARMA
(Architect)(CA/2017/83479)

OWNER'S SIGN.

SRSD BUILDCON VENTURE LLP
Designated Partner/Partner

File No. GDA/LD/24-25/1818