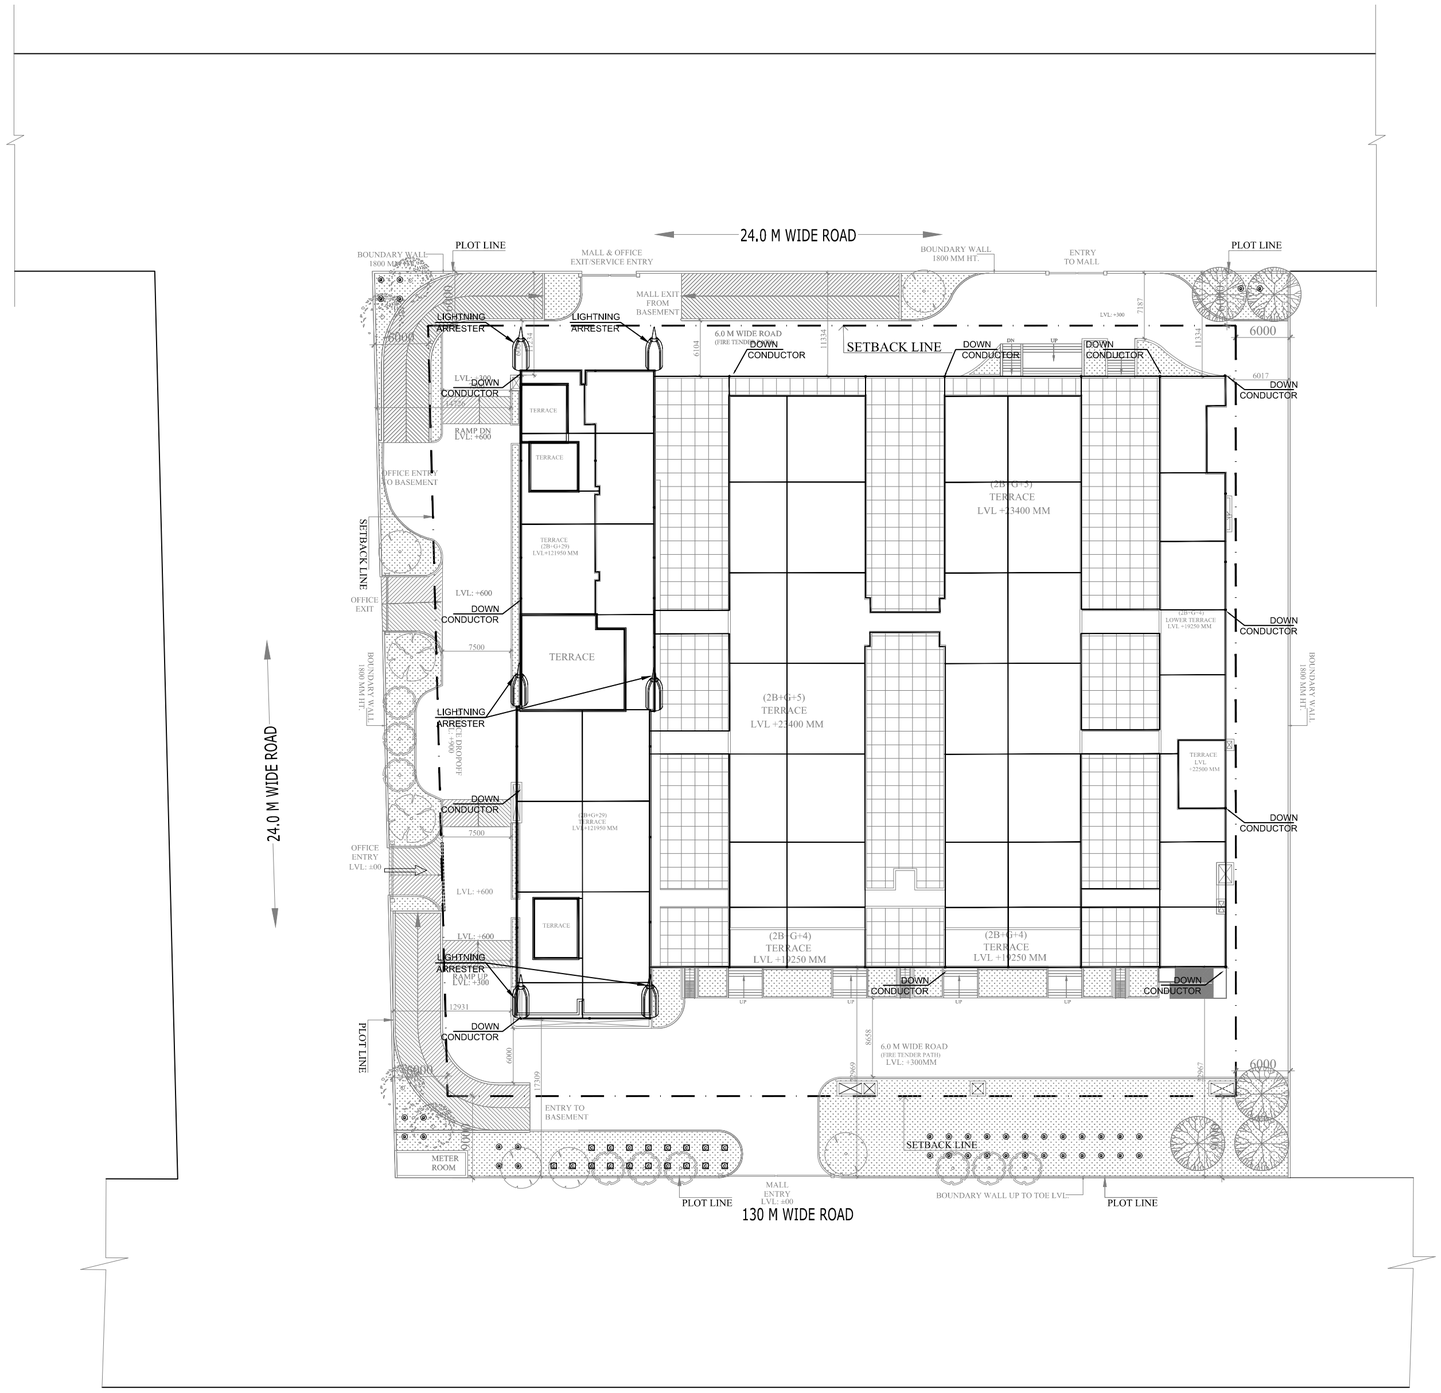

LEGEND	
	LIGHTNING ARRESTER
•	DOWN CONDUCTOR
	GI STRIP

PLOT LINE

SET BACK LINE

SUBMISSION DRAWING

SHEET TITLE

ELECTRIC SUPPLY LAYOUT PLAN

OWNER :

DAR INFRA VENTURES PRIVATE LIMITED
(EARLIER KNOWN AS RADIANT INFRAVENTURES INDIA PRIVATE LIMITED)
PLOT NO. C-01, SECTOR-04,
GREATER NOIDA, UTTAR PRADESH

PROJECT :

ATS KABANA HIGH
PROPOSED COMMERCIAL AT
PLOT NO. C-01, SECTOR-04,
GREATER NOIDA, UTTAR PRADESH.

ARCHITECT'S SIGNATURE

OWNER'S SIGNATURE

DEALT BY	SCALE -	DRG.NO.	NORTH
A.K	1:200	SD-23	
CHECKED BY K.A	DATE - DEC. - 2018		

SITE PLAN
ELECTRIC SUPPLY LAYOUT PLAN