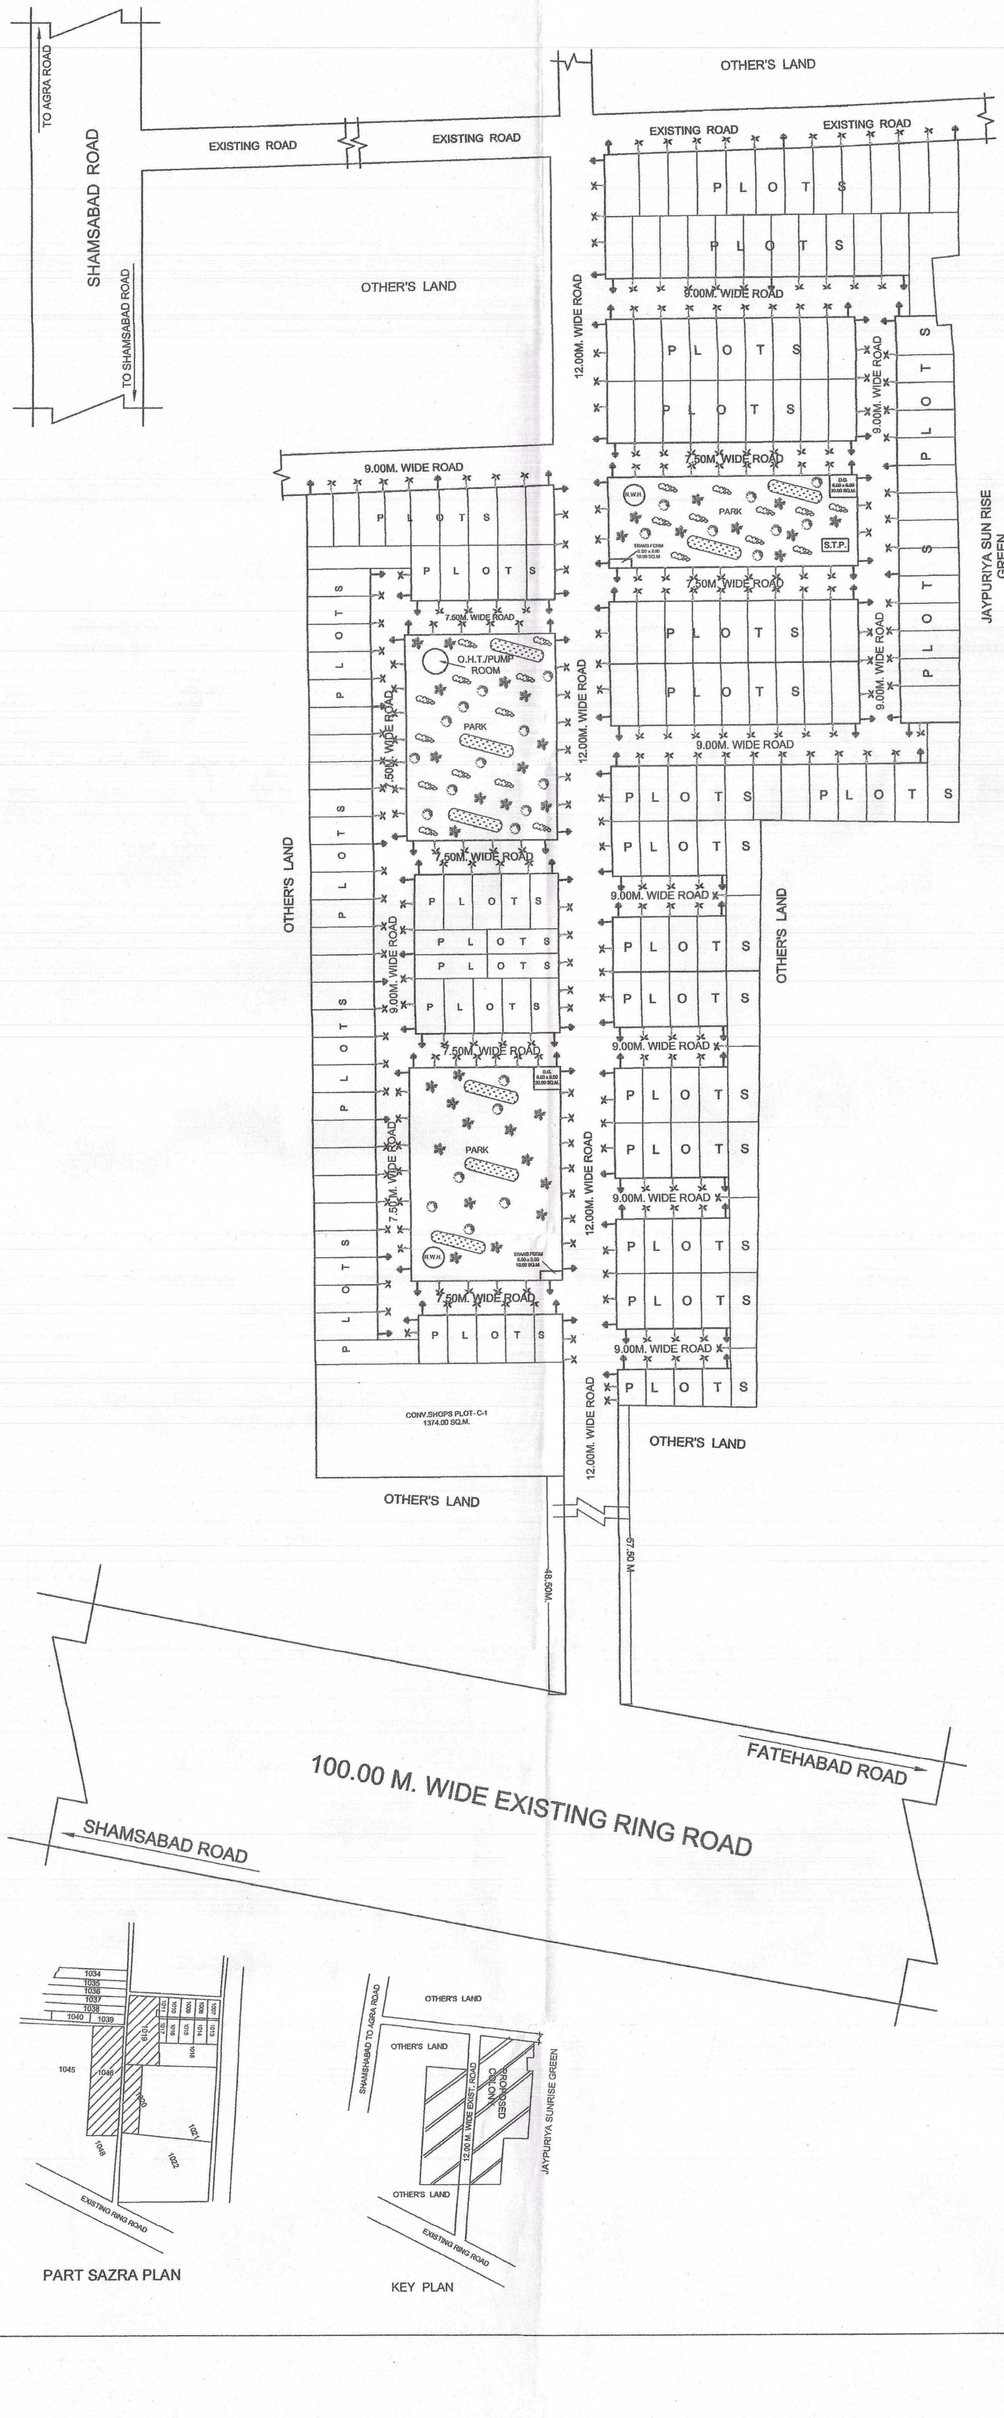

SITE PLAN

PART SAZRA PLAN

KEY PLAN

LAND SCAPE PLAN OF COLONY "**GOVIND VIHAR - PHASE -1**" ON KHASRA NO. 1019 , 1020 & 1046 SITUATED AT MAUZA BARAULI AHIR IN TAJGANJ WARD AGRA.

OWNER'S :- NEELANCHAL TOWN PROJECT PVT. LTD.
FORMELY KNOWN AS V.B.COLD STORAGE P.LTD.
Mahadev Sahakari Avas Samiti Ltd.
K . P . Buildwell Pvt. Ltd.

AUTH. SIGNATORY:- SHRI V.C. JAIN

REFERENCE-	NORTH
COLONY BOUNDRY	
OTHER'S PROPERTY	
PARK	
SMALL TREE'S	
MAIN GATE	X
IRRIGATION PIPE	
BIG TREE'S	
BOGEN VILLIA	
SHRULS	
ELECTRIC POLE	

AUTHORISED. SIGNATORY

Er. Dinesh Kumar Sharma
B.E. (Civil) AM-151415-9
Shop No. S-11, Block No. C-9
Cloth Market, Sanjay Place, Agra
(M) 96 99283444