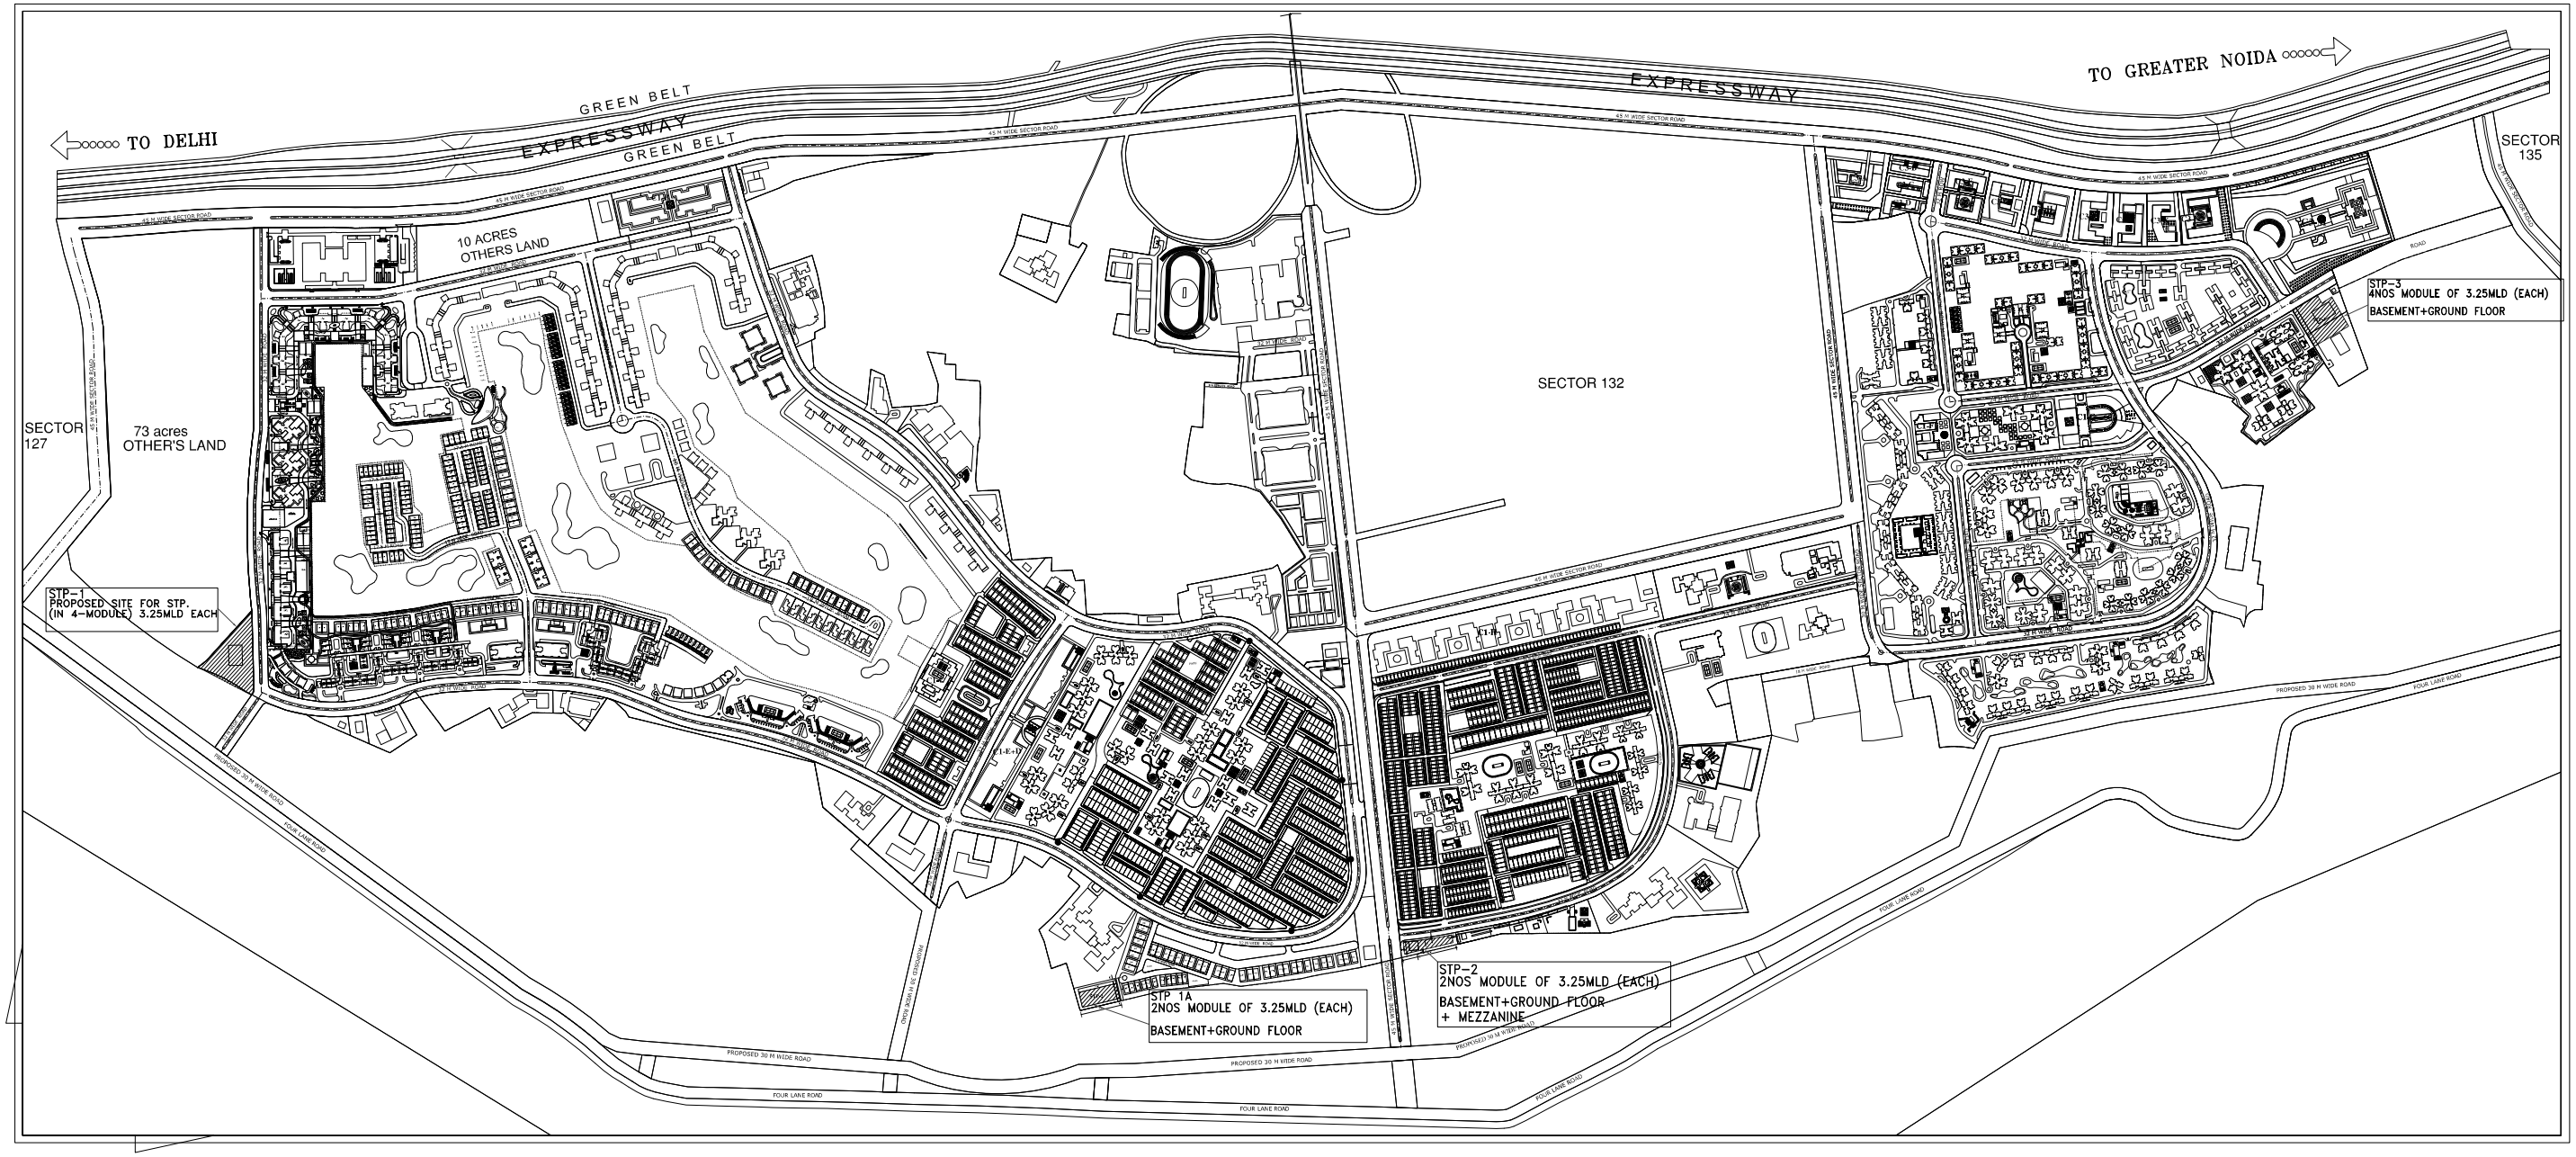

THIS DRAWING IS THE PROPERTY OF MKG CONSULTANTS AND IS NOT TO BE COPIED OR USED WITHOUT THEIR PRIOR PERMISSION

Date	No.	To	Description
22-3-2010	-	ARCHITECT	ADVANCE COPY

ISSUES

No.	Date	By	Description

Revisions

Architects
Arcop Associates Pvt. Ltd.
E-106, Greater Kailash Enclave - I
New Delhi, India
Ph.: 2624 2050 Fax : 91-11-2624 2035

TECHNICAL PROJECTS CONSULTANTS
E-2, CHURCH COMPLEX SUKHDEV VIHAR NEW DELHI
Ph.: 91-11-41321401-02,03 26318650
email :tpconsultants@gmail.com tpconsultants@sify.com Fax : 91-11-26910652

Electrical Consulting Engineers
New Delhi, India
Ph.: 91-11-26682054, 26680092
email : hkanne@del3.vsnl.net.in ece_hkanne@airtelbroadband.in Fax : 91-11-26684608

Plumbing & Fire Fighting
MKG CONSULTANTS PVT. LTD.
New Delhi, India
Ph.: 29532720
email : mail@mkgconsultants.com mkgconsultants@gmail.com Fax : 29532257

Client
Jaypee Infratech Ltd.
Sec-128 Noida, U.P., India

Job Title
MASTER PLAN
JAYPEE GREENS
Sec-128 Noida, U.P., India

Drawing Title
MASTER PLAN SHOWING
LOCATION OF S.T.P.'s

Job No.		Drawing No
MKG/17/2007		JP-MP-STP-02
Drawn: Ikarni	Checked: DHEERAJ	
Date: MARCH-2009	Scale: 1:2500	Revisions