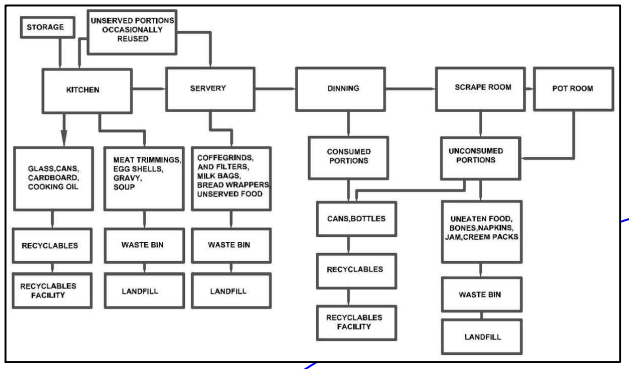

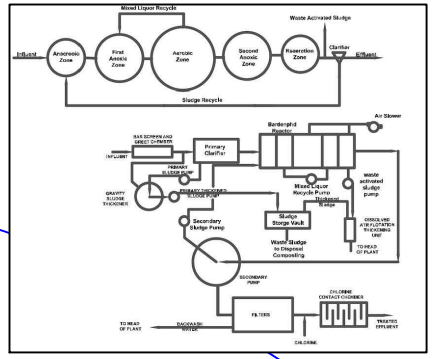

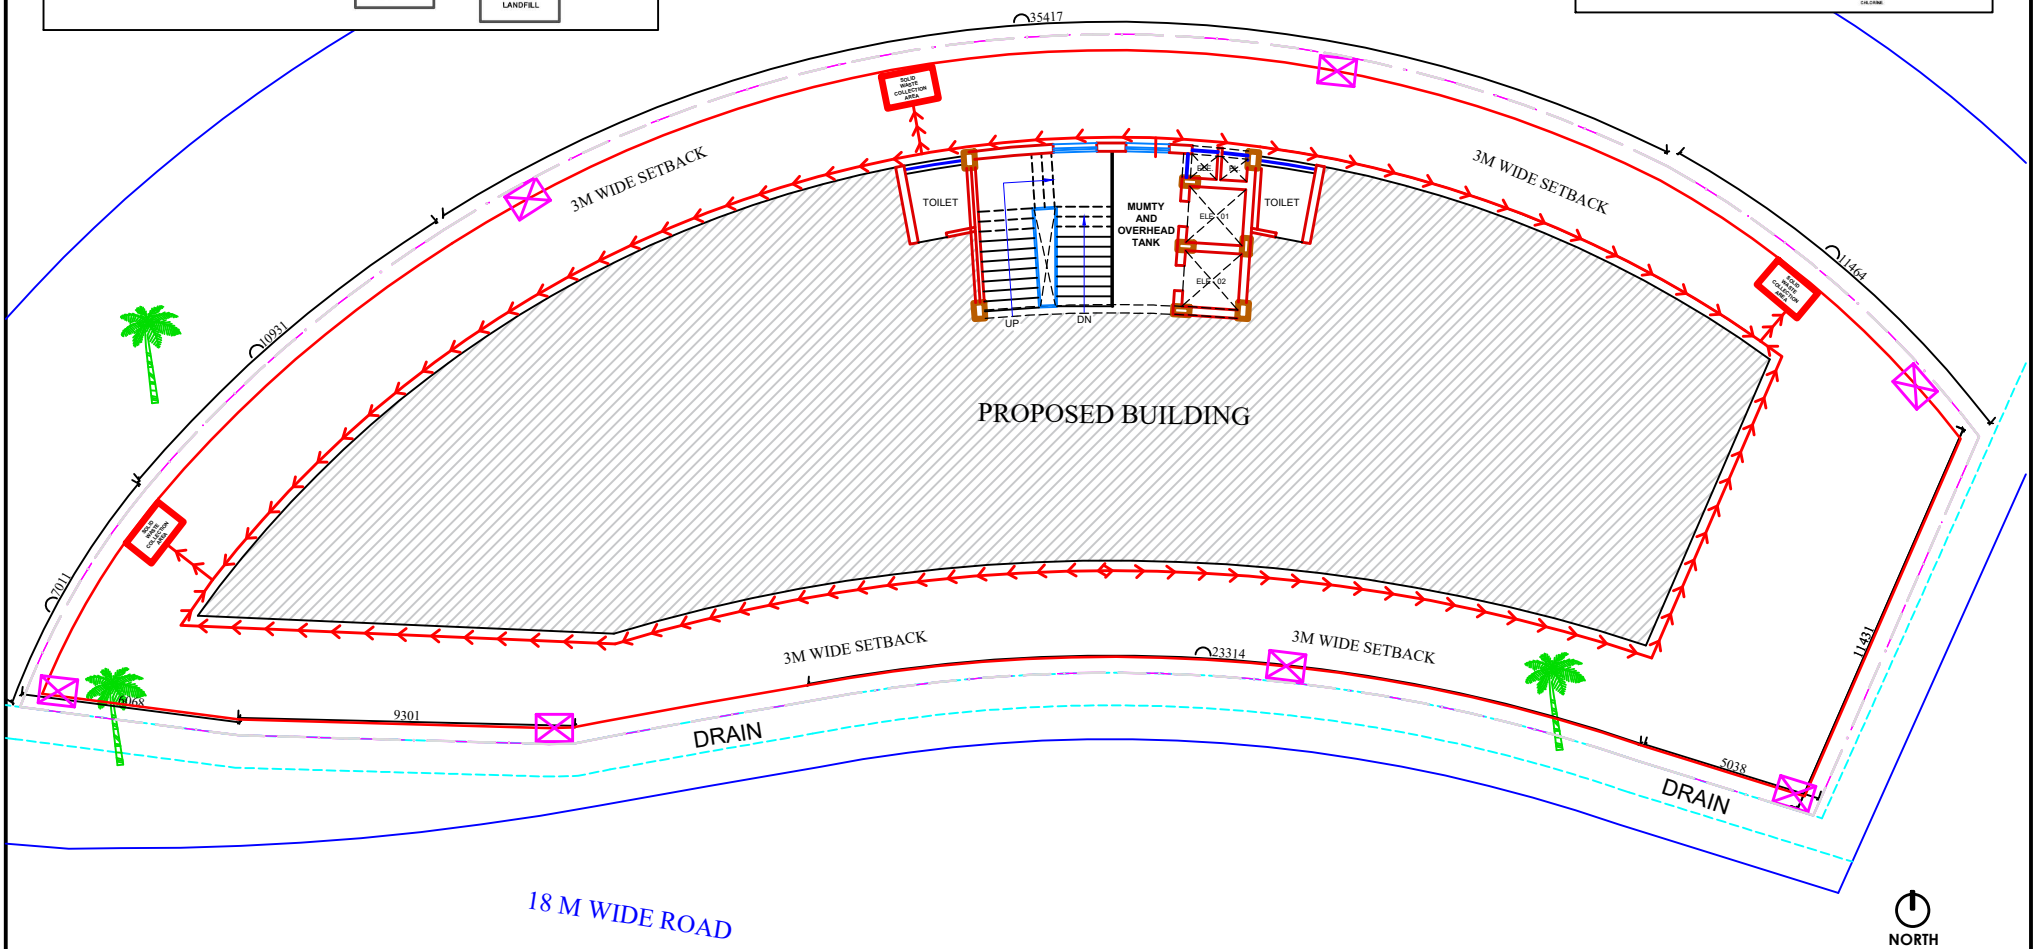

LEGEND

○	DUSTBIN ON EACH FLOOR (TYPICAL)
→	WASTE EXIT PATH

ATAL CIRCLE

SOLID WASTE MANAGEMENT PLAN