Yamuna Expressway Industrial Development Authority
APPROVED
Vide Letter No. YEA/PLNG/ 815 Date 18-02-23
Valid Upto Date 5 Years/.....
Manager (Arch) | Dy. Manager (Plng. & Arch)
Drawing Checked & Verified by Manager(Planning)

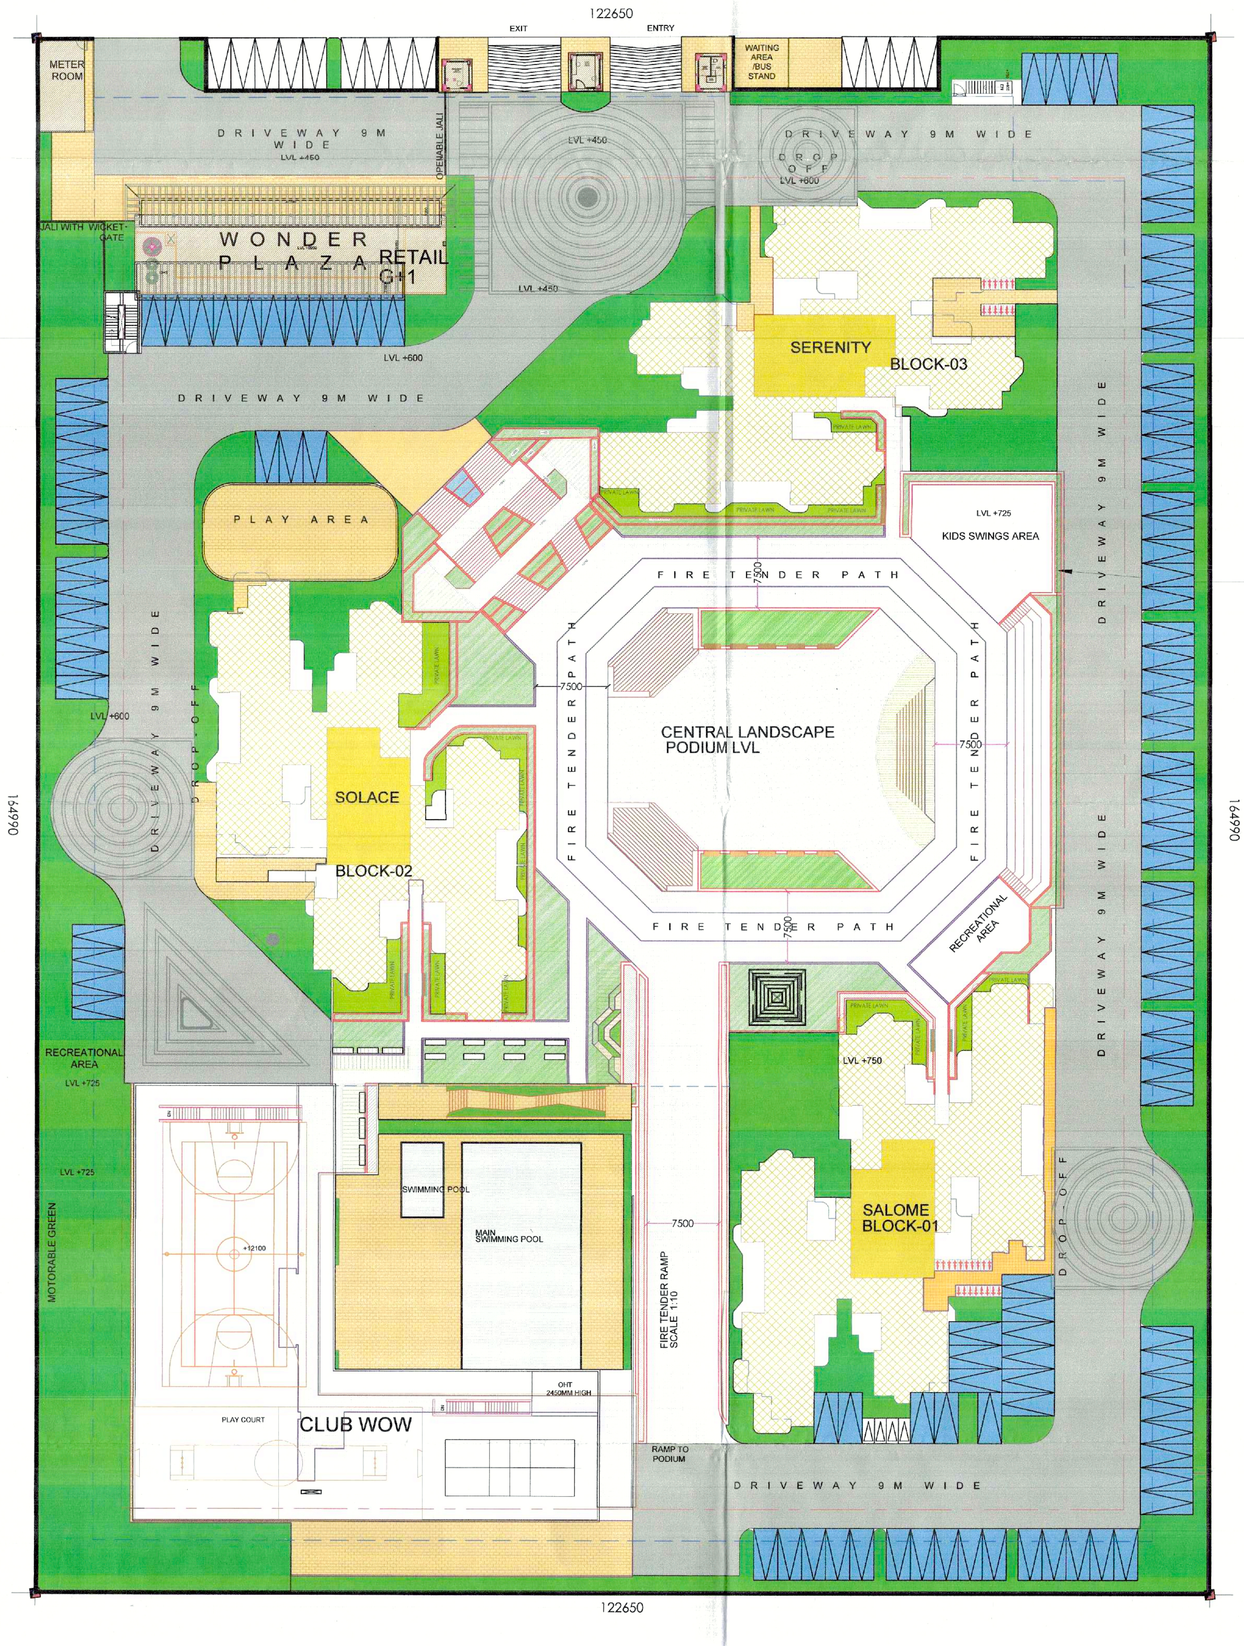

Client
ELDECO
ELDECO SOHNA PROJECTS LTD.
201-212, 2nd Floor, Splendor Forum, Jasola District Centre ,New Delhi - 110025

Architect
ARCOP
ARCOP ASSOCIATES PVT LTD
Plot No. 388, Sector-32, Institutional Area, Gurugram, Haryana, 122001, India
Tel.: 91-124-4595500
91-124-4595550
Fax: 91-124-4595550

For ELDECO SOHNA PROJECTS LTD
Authorised Signatory

SANJAY SINGH
Council of Architecture Registration No. CA/84-24449
REGISTERED ARCHITECT

Drawing Status
SUBMISSION DRAWING

Key Plan

Project Name
ELDECO WHISPERS OF WONDER

Project Address
PLOT NO.GH-01C/1 SECTOR-22D, YEIDA, GAUTAM BUDDHA NAGAR, UTTAR PRADESH-201308

Drawing Title
LANDSCAPE PLAN

Project No
Scale
Date
Drawing No

XX	XX	X	XXX	08

SHEET SIZE A1 : 841 X 594