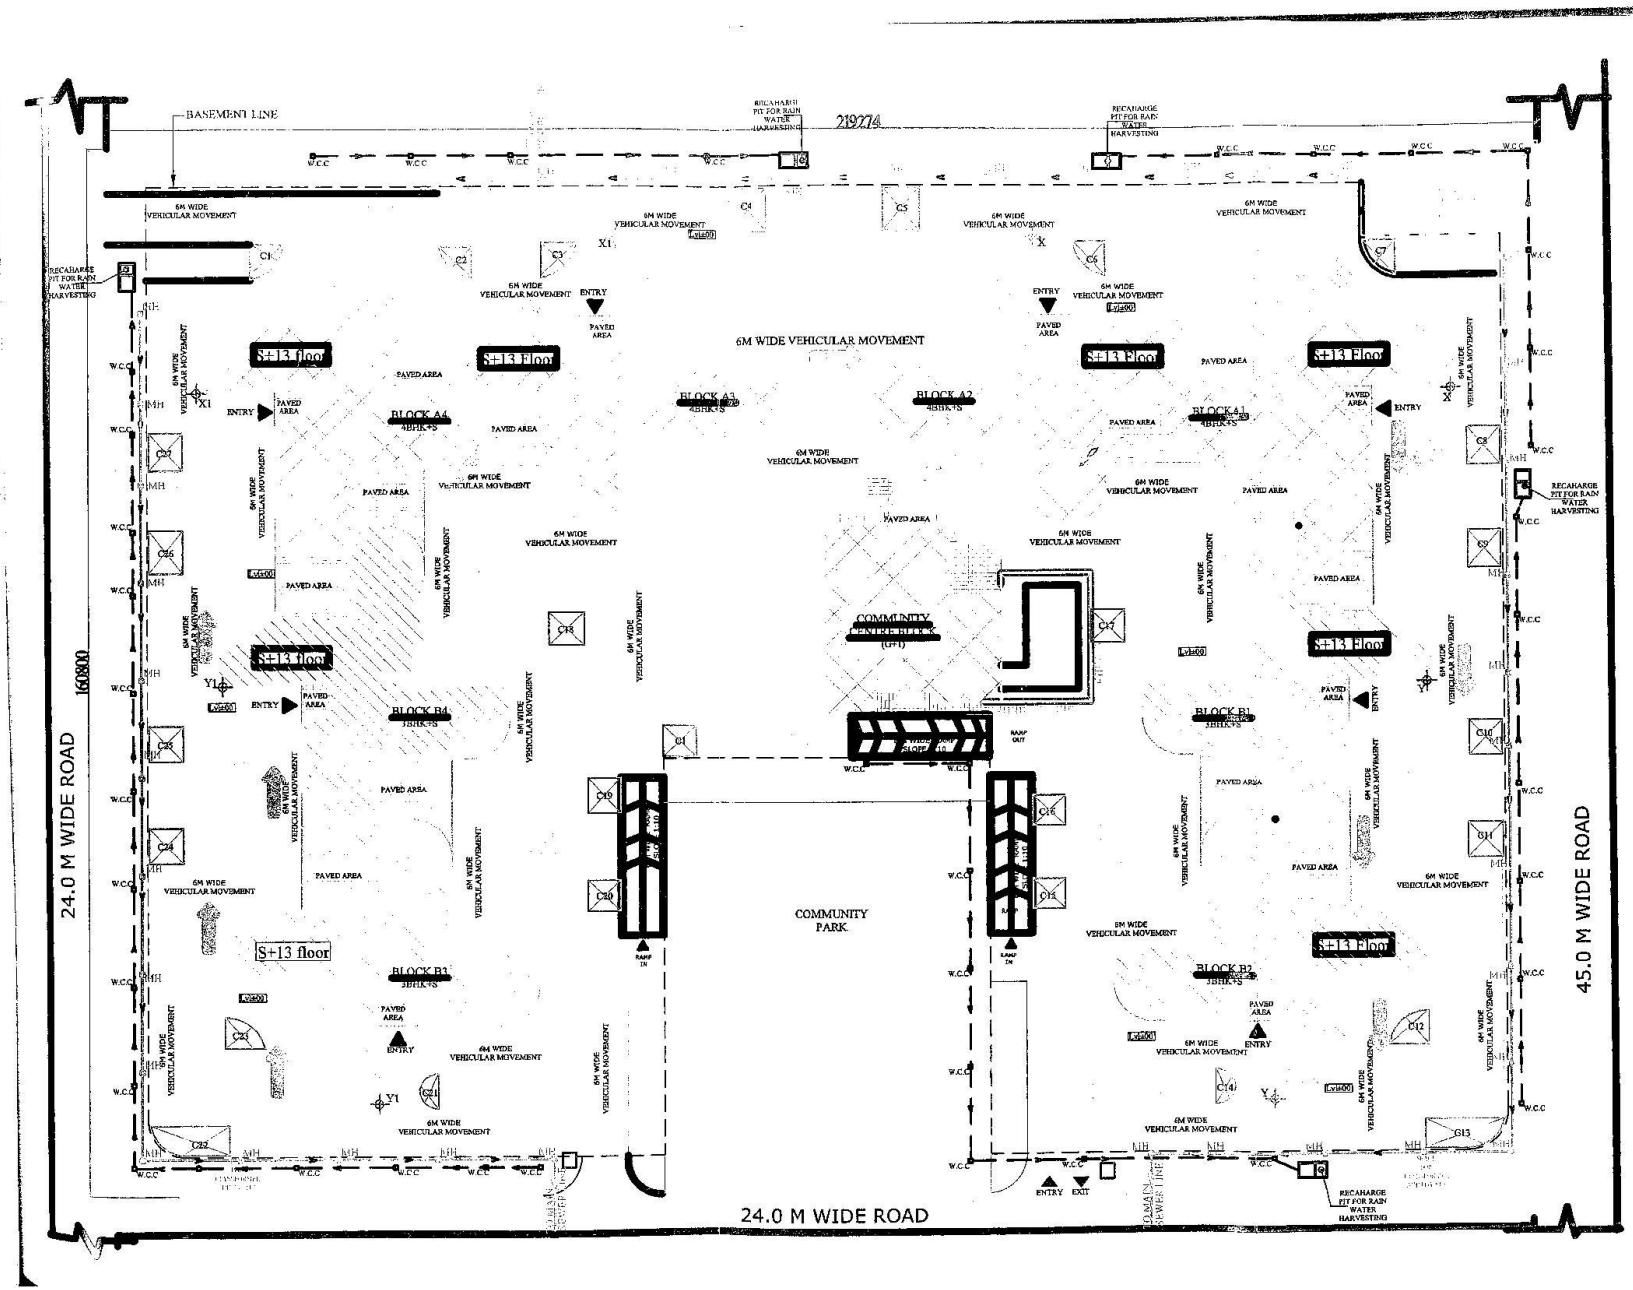
BASEMENT LINE
219274
RECAHARGE PIT FOR RAIN WATER HARVESTING
6M WIDE VEHICULAR MOVEMENT
S+13 floor
BLOCK A4
4BHK*S
BLOCK A3
4BHK*S
BLOCK A2
4BHK*S
BLOCK A1
4BHK*S
BLOCK B4
3BHK*S
BLOCK B3
3BHK*S
BLOCK B2
3BHK*S
BLOCK B1
3BHK*S
COMMUNITY CENTRE BLOCK
COMMUNITY PARK
PAVED AREA
ENTRY
EXIT
RAMP IN
RAMP OUT
24.0 M WIDE ROAD
45.0 M WIDE ROAD
160800