229

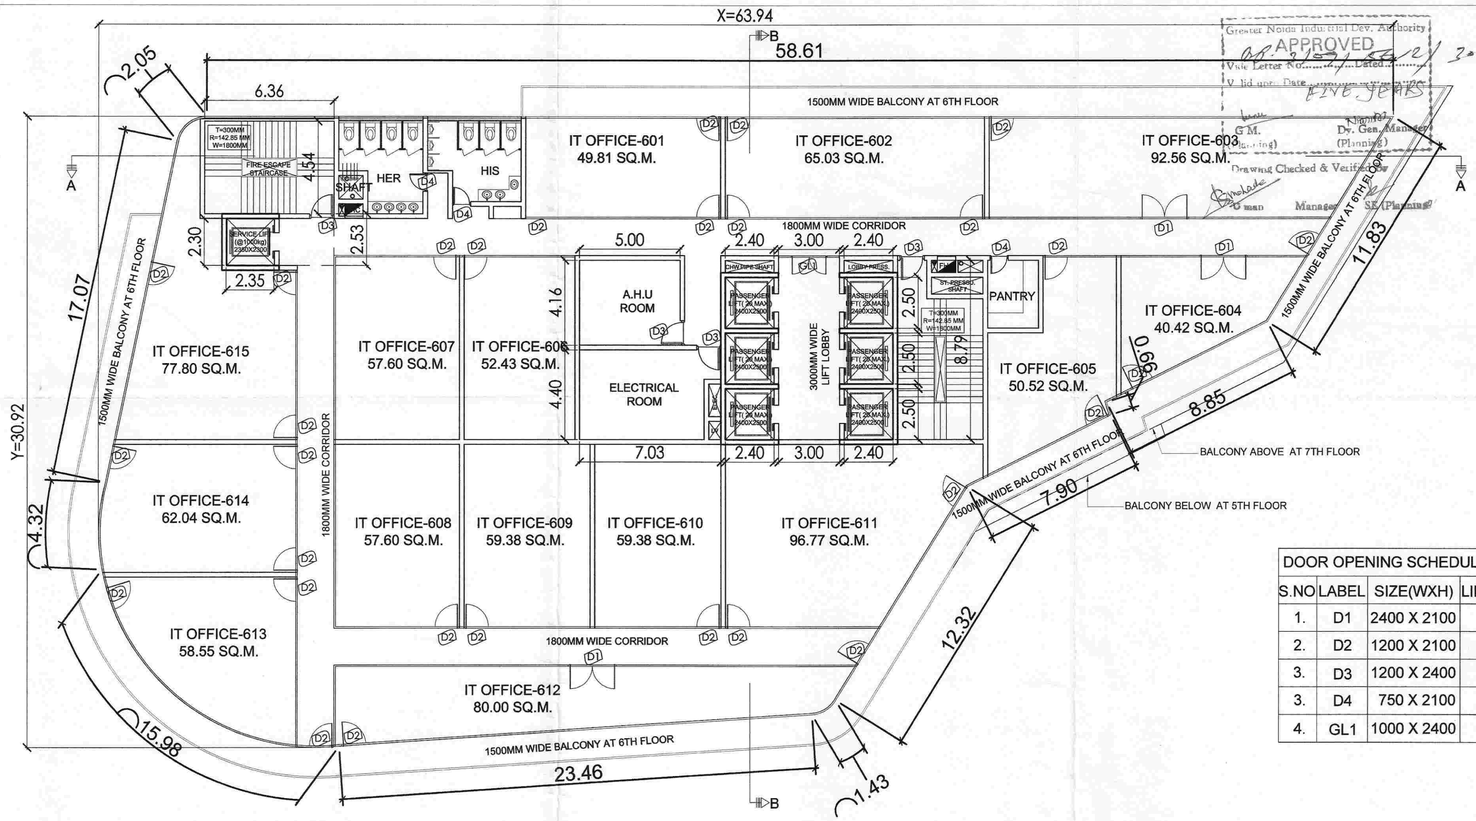

SIXTH FLOOR PLAN

F.F.L + 26750mm

Greater Noida Industrial Dev. Authority
APPROVED
Vide Letter No. ..... Dated 30-8-13
G.M. (Planning) Dy. Gen. Manager (Planning) Manager (Planning) SE (Planning)
Drawing Checked & Verified by

PLUMBING LEGENDS
1 - 100 MM DIA SOIL WASTE PIPE
2 - 100 MM DIA WASTE PIPE
3 - 75 MM DIA ASP
4 - 50 MM DIA UP PIPE
5 - 65/50 MM DIA DOWN PIPE
6 - 150 MM DIA RAIN WATER PIPE

DOOR OPENING SCHEDULE

S.NO	LABEL	SIZE(WXH)	LINTEL LVL	QUANTITY	REMARKS
1.	D1	2400 X 2100	2100	03	DOUBLE SHUTTER DOORS FOR OFFICE ENTRY.
2.	D2	1200 X 2100	2100	29	SINGLE SHUTTER DOORS FOR OFFICE ENTRY.
3.	D3	1200 X 2400	2400	04	SINGLE SHUTTER FIRE DOORS IN STAIRCASES & SERVICES.
3.	D4	750 X 2100	2100	03	SINGLE SHUTTER DOORS IN TOILETS & PANTRY.
4.	GL1	1000 X 2400	2400	01	GLAZED LIFT LOBBY DOOR.

SIXTH FLOOR AREA DETAILS

XxY	63.94	X	30.92					= 1977.02	SQ.M
DEDUCTIONS (D)							QTY.		
3	19.15	X	30.92	X	0.5			= 296.06	SQ.M
4	REFER AS PER DRG							= 5.46	SQ.M
5	8.32	X	13.42	X	0.5			= 55.83	SQ.M
6	8.32	X	9.88					= 82.20	SQ.M
7	8.32	X	5.16	X	0.5			= 21.47	SQ.M
8	REFER AS PER DRG							= 0.90	SQ.M
9	24.29	X	1.58	X	0.5			= 19.19	SQ.M
10	REFER AS PER DRG							= 1.31	SQ.M
11	7.16	X	5.33	X	0.5			= 19.08	SQ.M
12	REFER AS PER DRG							= 4.20	SQ.M
13	4.10	X	19.56	X	0.5			= 40.10	SQ.M
14	REFER AS PER DRG							= 0.30	SQ.M
TOTAL								= 546.09	SQ.M
TOTAL DEDUCTION(D)								= XxY-D	
			1977.02		-		546.09	= 1430.93	SQ.M
SIXTH FLOOR COVERED AREA								= 1430.93	SQ.M

SERVICES AREA ON SIXTH FLOOR

A	5.00	X	4.16					= 20.80	SQ.M
B	7.03	X	4.40					= 30.93	SQ.M
C	3.00	X	8.79					= 26.37	SQ.M
D	6.36	X	4.54					= 28.87	SQ.M
E	2.30	X	0.90					= 2.07	SQ.M
F	2.40	X	0.60	X	2.0			= 2.88	SQ.M
G	1.20	X	0.60					= 0.72	SQ.M
H	1.23	X	0.60					= 0.74	SQ.M
I	2.54	X	0.83					= 2.11	SQ.M
J	1.20	X	1.16					= 1.39	SQ.M
K	1.20	X	0.60					= 0.72	SQ.M
1	2.35	X	2.30					= 5.41	SQ.M
2	2.40	X	2.50			X	6	= 36.00	SQ.M
SIXTH FLOOR SERVICES AREA								= 159.01	SQ.M

NET F.A.R. AREA=	COVERED AREA - SERVICES AREA	=	1430.93	-	159.01
NET F.A.R. AREA OF SIXTH FLOOR		=	1271.92		

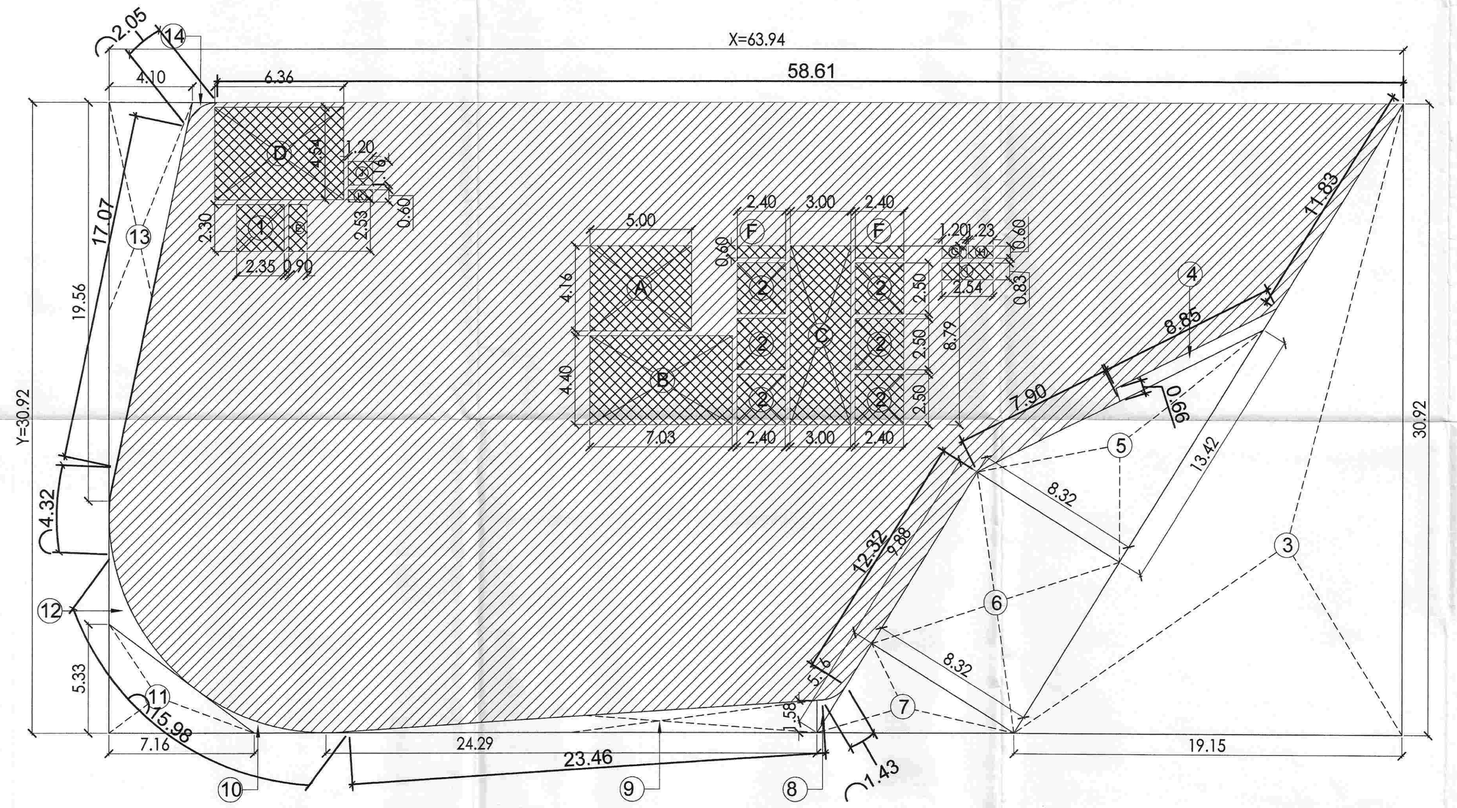

PROJECT
PROPOSED DEVELOPMENT FOR PLOT MEASURING 24.715 ACRES IN SECTOR-TECH.ZONE-4,PLOT NO.-17 GREATER NOIDA.
BEING DEVELOPED BY: M/S S.P SAI IT PVT.LTD.

KEY PLAN

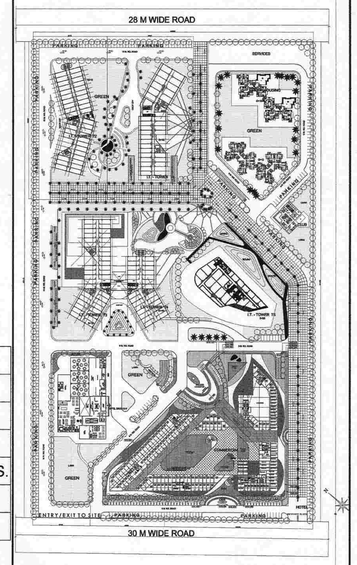

REVISION	SCALE	NORTH:-
R3	1:150	

DRAWING NO.
1039/60/SUB/FLOOR PLAN-07

For SP SAI IT PVT. LTD.
Authorised Signatory
OWNER'S SIGNATURE

ASHOK NARAYAN PANDIT
REGISTERED ARCHITECT
CA/87/10453
ARCHITECT'S SIGNATURE

DRAWING
SIXTH FLOOR PLAN
IT TOWER-T5

DRAWN BY: ALANKRIT KUSHWAHA

ACPL
ISO 9001:2008
Architecture Management Planning

ACPL Design Ltd
www.acplonline.com
J-103 South Extension -1 New Delhi 110049, India
E: contact@acplonline.com
T: +91 11 24622195 +91 11 24648709
F: +91 11 24634069