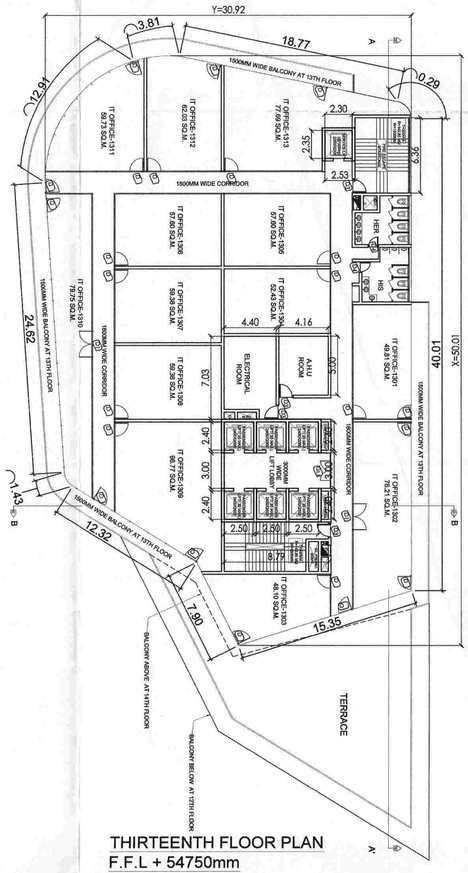

THIRTEENTH FLOOR PLAN
F.F.L + 54750mm

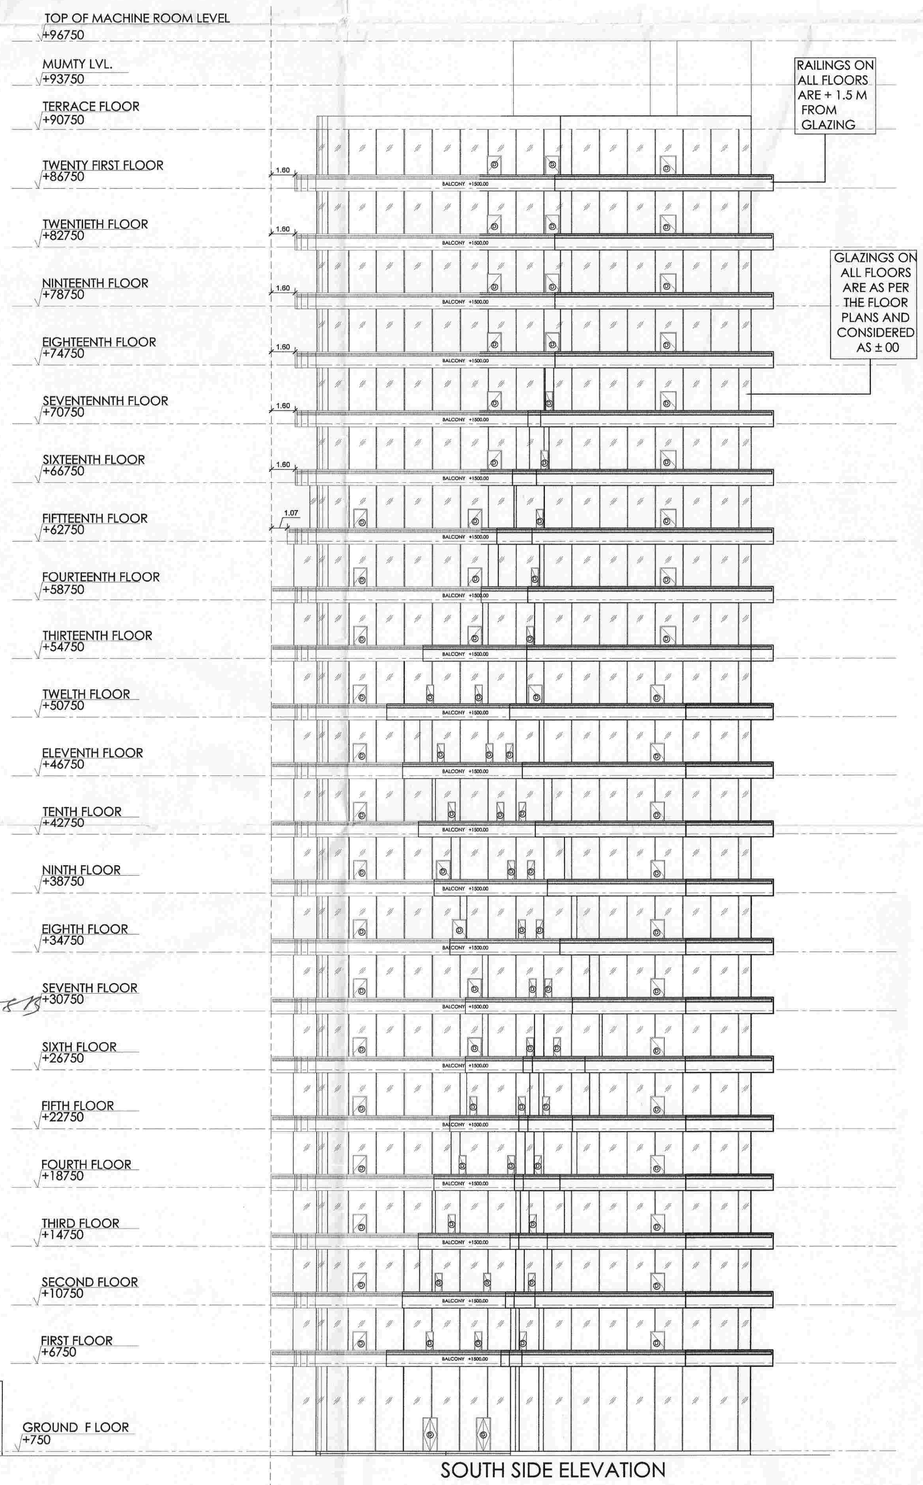

SOUTH SIDE ELEVATION

Greater Noida Industrial Dev. Authority
APPROVED
Vide Letter No. 08/DC/SZ 12/2018-19 Dated
Valid upto Date FIVE YEARS
G.M. (Planning)
Dy. Gen. Manager (Planning)
Drawing Checked & Verified By
Manager
SE (Planning)

PROJECT
PROPOSED DEVELOPMENT FOR PLOT MEASURING 24.715 ACRES IN SECTOR-TECH.ZONE-4,PLOT NO.-17 GREATER NOIDA. BEING DEVELOPED BY: M/S S.P SAI IT PVT.LTD.

KEY PLAN

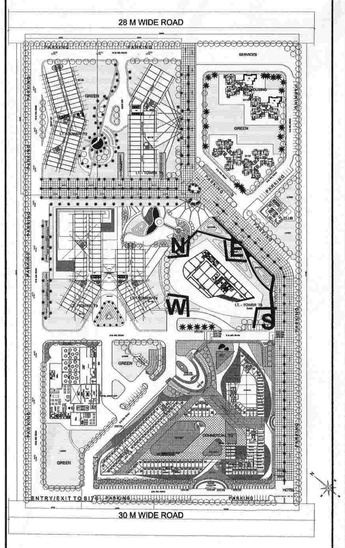

REVISION	SCALE	NORTH:-
R3	1:200	

DRAWING NO.
1039/60/SUB/ELEVATION - 25

For SP SAI IT PVT. LTD.
Authorised Signatory
OWNER'S SIGNATURE

ASHOK NARAYAN PANDIT
REGISTERED ARCHITECT
CA/87/41776
ARCHITECT'S SIGNATURE

DRAWING
SOUTH SIDE ELEVATION IT TOWER-05

DRAWN BY: ADITYA GULATI

ACPL
ISO 9001:2008
Architecture Management Planning

ACPL Design Ltd
www.acplonline.com
J-103 South Extension-I New Delhi 110049 India
E: contact@acplonline.com
T: +91 11 24622195 +91 11 24646709
F: +91 11 24634069