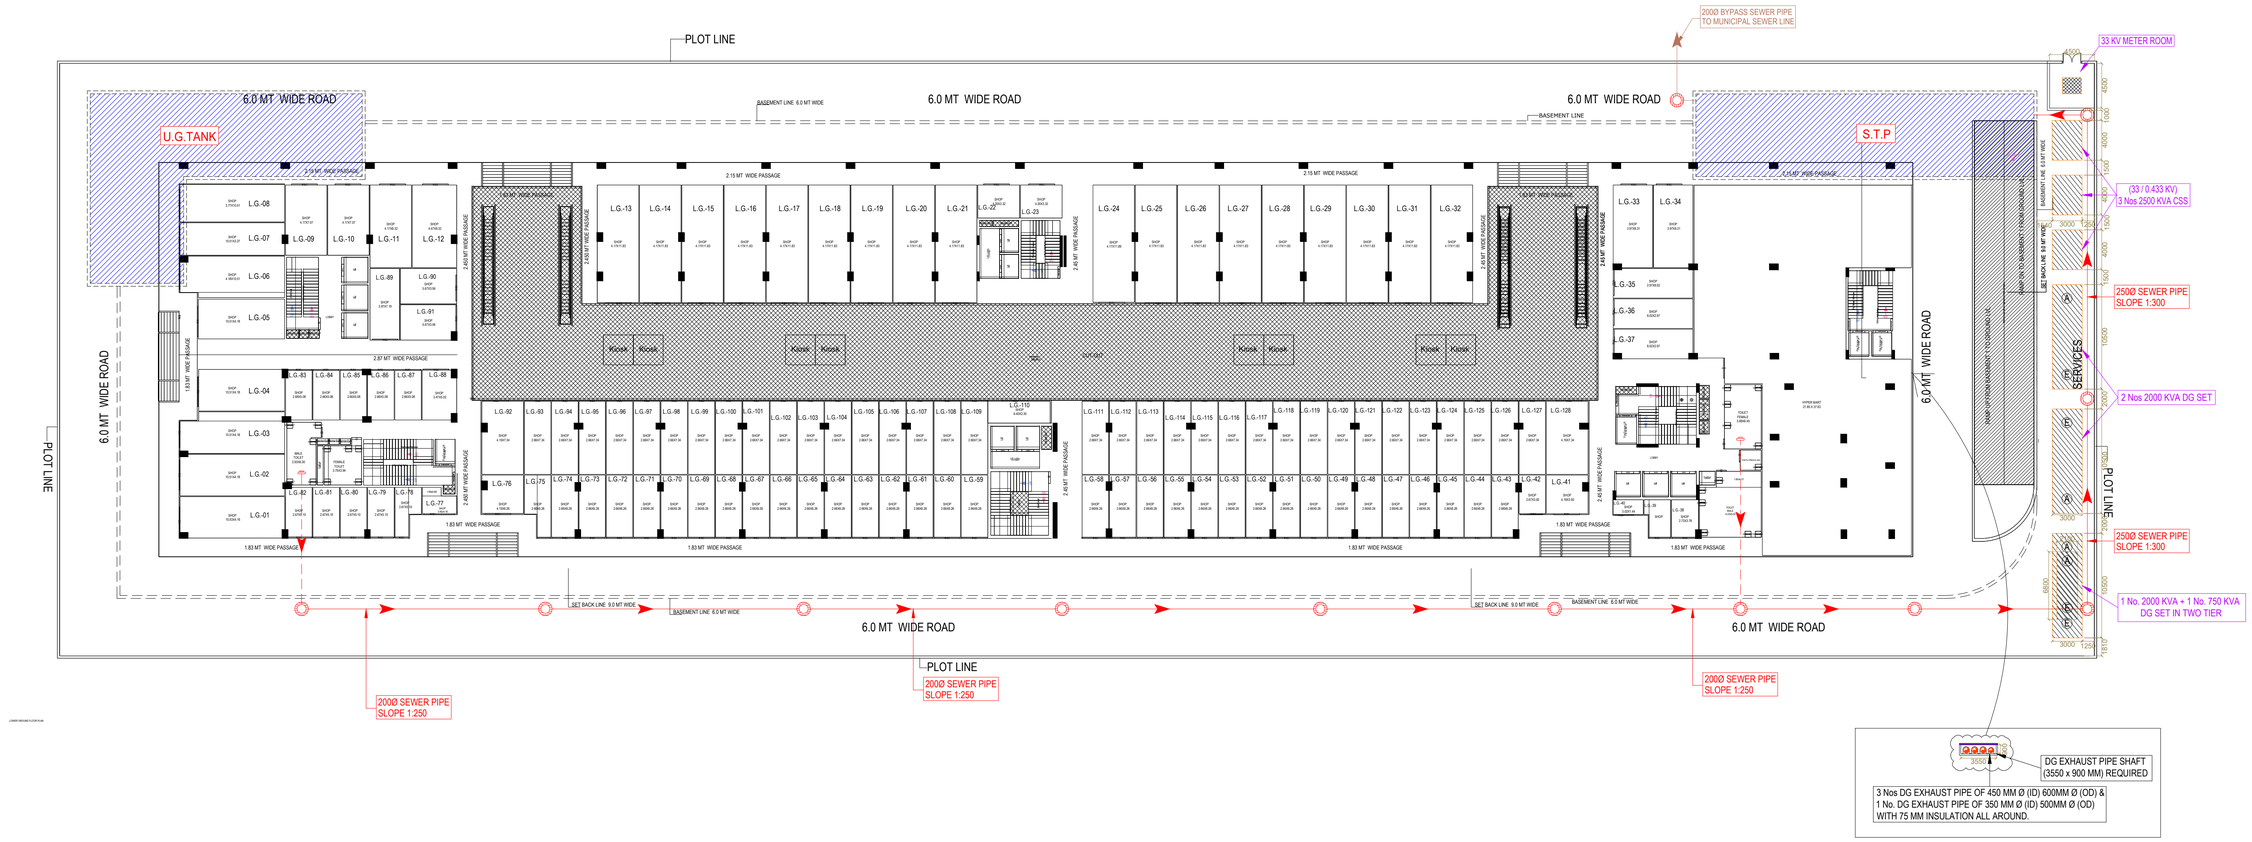

LEGEND :

S. No.	SYMBOL	DESCRIPTION
1.	M.H.	MANHOLE
2.		SEWER LINE

Clients

AURA BUILDCOM LLP,BLD.

architects

KATARIA AND ASSOCIATES

Project :

COMMERCIAL PLOT
NO-5 SPRING WOOD
ENCLAVE SECTOR-4 WAVE CITY

title

SITE PLAN

subtitle

EXTERNAL SEWERAGE LAYOUT

drawing released for

- [ ] APPROVAL
- [x] SUBMISSION
- [ ] ADVANCE COPY
- [ ] CONSTRUCTION

drg. no. CES / AURA / SP / PL-01

scale A1@1:300

date 25.07.2024

drawn by S.Bhandari

designed by Shakir Shabir

checked by ANAND HAVELIA

services consultant

Consummate Engineering Services (P) Ltd.

Noida Office : B - 67, Sector - 67, Noida - 201 301
Tel : (0120) 2303500 (24 Lines)
Lko. Office : R 006, Rohtas Plumeria, Gomti Nagar, Lucknow
e mail : mail@cespl.in, website : www.cespl.in