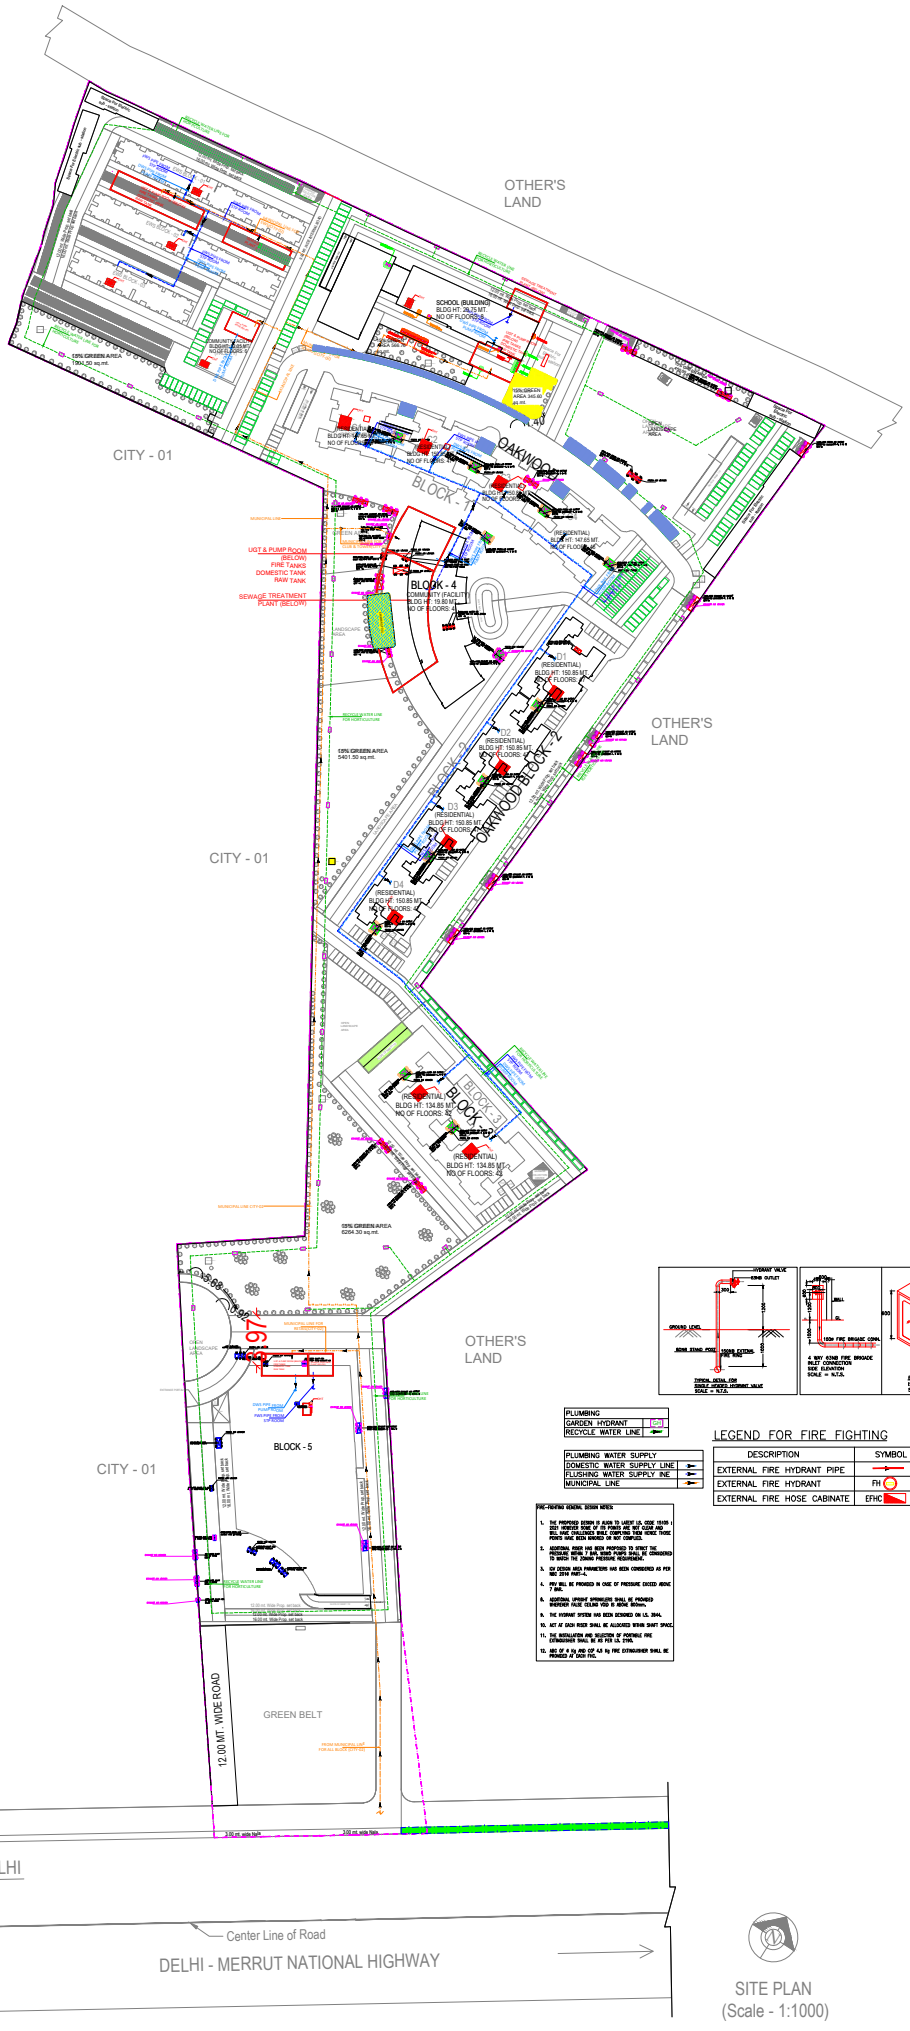

SITE PLAN
(Scale - 1:1000)

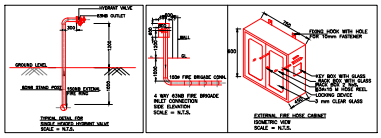

PLUMBING	
GARDEN HYDRANT	GH
RECYCLE WATER LINE	

PLUMBING WATER SUPPLY	
DOMESTIC WATER SUPPLY LINE	
FLUSHING WATER SUPPLY INE	
MUNICIPAL LINE	

LEGEND FOR FIRE FIGHTING

DESCRIPTION	SYMBOL
EXTERNAL FIRE HYDRANT PIPE	
EXTERNAL FIRE HYDRANT	FH
EXTERNAL FIRE HOSE CABINATE	EFHC

PRE-FIRFFING GENERAL DESIGN NOTES:

1. THE PROPOSED DESIGN IS AIMED TO ABIDE UL CODE 13/NFPA 13 WHEREVER THAT IS DEEMED FIT. THE PARTS ARE NOT CLEAR AND DETAILED ENOUGH TO BE ACCEPTED AS PER UL CODE, THOSE POINTS HAVE BEEN BENCHED OR NOT COMPLIED.
2. ADDITIONAL HOSE FIRE BOXES PROPOSED TO ATTACT THE DEFICIENCY OF 30 MTS. HOSE REACH. THESE HAVE BEEN CONSIDERED TO MEET THE CLOSER PRESSURE REQUIREMENT.
3. CV DESIGN HAZE PARAMETERS HAS BEEN CONSIDERED AS PER NBC 2016 VOL-1.
4. PRV SHALL BE PROVIDED IN CASE OF PRESSURE EXCEED 4BARS IF BAR.
5. ADDITIONAL UPRIGHT SPRINKLERS SHALL BE PROVIDED WHEREVER FALSE CEILING VOID IS ABOVE 80mm.
6. THE HYDRANT SYSTEM HAS BEEN DESIGNED ON UL 3944.
10. ACT AT EACH RISER SHALL BE ALLOCATED WITHIN SHAFT SPACE.
11. THE INSTALLATION AND SELECTION OF PORTABLE FIRE EXTINGUISHER SHALL BE AS PER UL 2196.
12. NO. OF 4 Kg AND CO2 4.5 kg FIRE EXTINGUISHER SHALL BE PROVIDED AT EACH FHC.

Note - 1) This drawing is prepared as per the current prevailing Building Bye Laws.
2) If Map sanctioned is used for purpose anything other than stated in application will lead to rejection of Map.

ISO_full_bleed_4A0_(1682.00_x_2378.00_MM)

Client:

Prestige GROUP
Architect Hafeez Contractor

29A Scorpeals building,
Bank Street,
Fort,
Mumbai 400 023
Tel : 2266 1920
karl@hcontractor.com
www.hafeezcontractor.com

Service Engineer - MEP :
Proiton Consultants Private Limited
Building Services - MEP Consulting 82, Sukhdev Vihar,
New Delhi 110 025, India.Tel: 011-2632 440 www.proiton.net

Engineer - Structure :
Civtech Consultants (P) Ltd.
A-45, Sector-4, Noida
201301, Uttar Pradesh
Office 0120-2544084

Issued:
SUBMISSION DRAWINGS

Project :
OAKWOOD AT THE PRESTIGE CITY - INDRAPURAM

Building :

Title :
LAND DEVELOPMENT PLAN